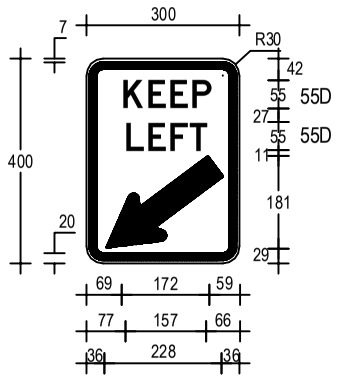

R2-3AA(L)
300 x 400

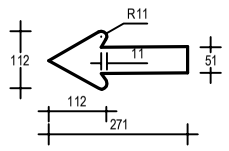

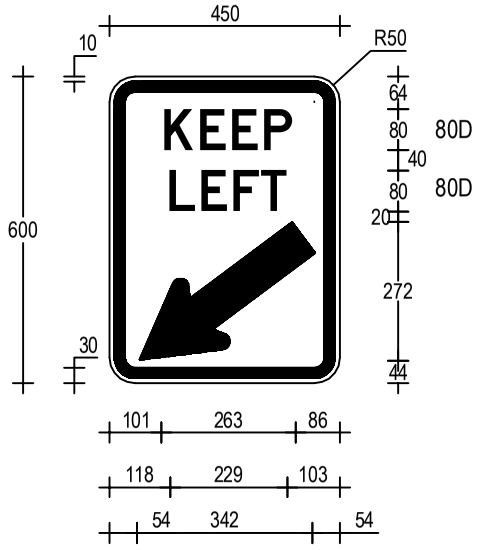

R2-3A(L)
450 x 600

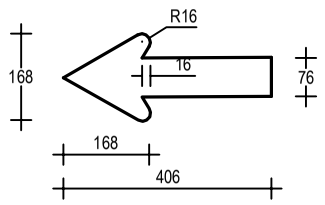

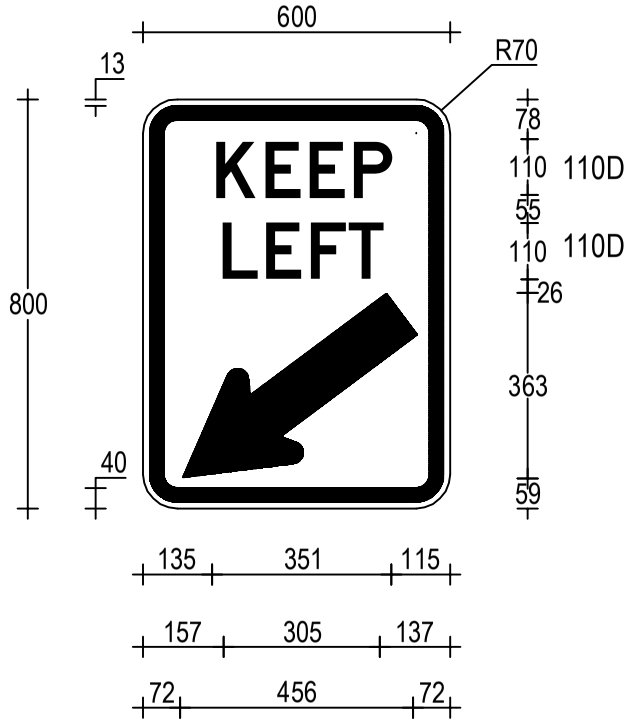

R2-3B(L)
600 x 800

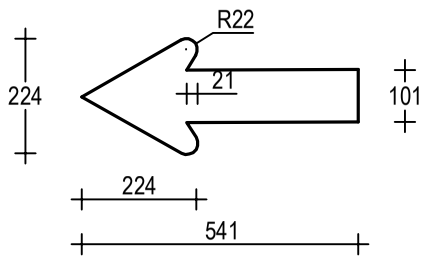

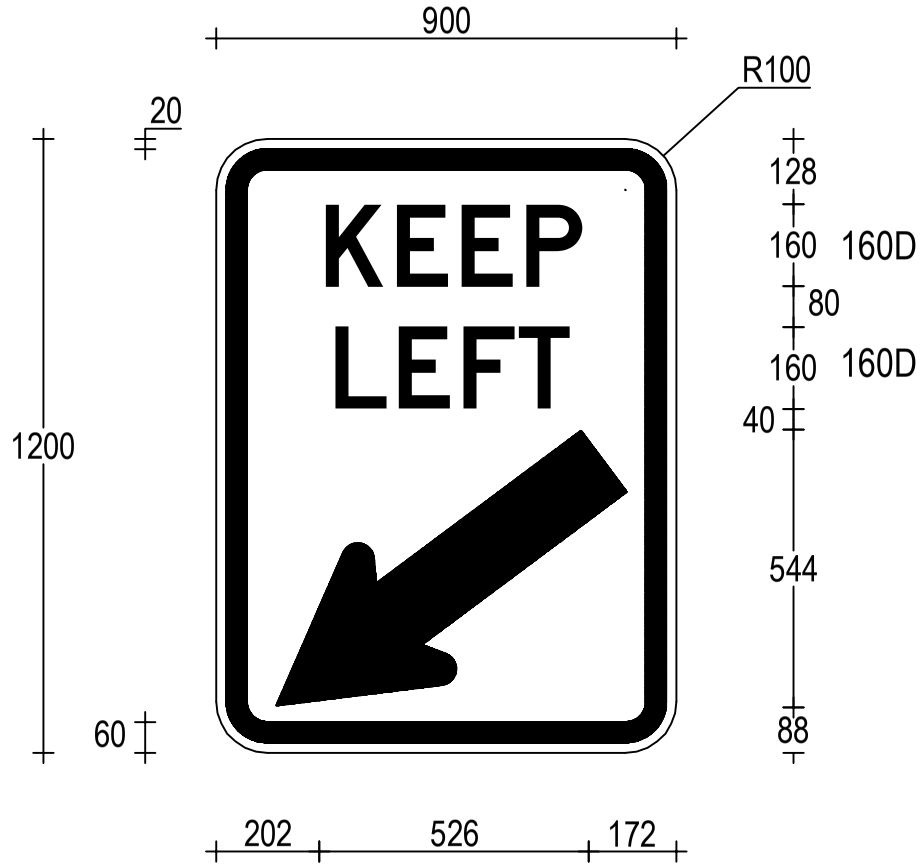

R2-3nC(L)
900 x 1200

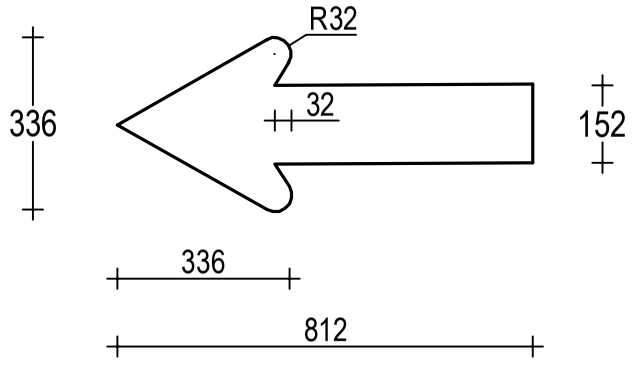

ACCEPTED FOR CONSTRUCTION

QR CODE Scan to Check Document Version	REV	DATE	AMENDMENT / REVISION DESCRIPTION	APPROVAL
	01	23-08-18	AS Fonts & material classification revised	P.Oliver

DRAWING FILE LOCATION / NAME: H:\SIGNS\TTT\DRAWINGS\PLOT\REG\R2-3.DWG

MATERIALS: ALUMINIUM SIGN
BLACK LEGEND SYMBOL AND BORDER
ON AS1906.1 CL.400 WHITE REFLECTORISED GROUND
NOTE: R2-3A(L) USE AS1906.1 CL.1100 WHITE REFL GRD
AS PER QA SPECIFICATION 3400

ALL DIMENSIONS ARE IN MILLIMETRES UNLESS OTHERWISE SPECIFIED

SIGN TO BE MANUFACTURED IN ACCORDANCE WITH RMS QA SPECIFICATION 3400

DESIGNED
SIGNED
NAME M.Davies
DATE 31-07-19

REVIEWED
SIGNED
NAME J.Rozos
DATE 31-07-19

VERIFIED
SIGNED
NAME P.Oliver
TITLE Manager Guidance & Delineation
DATE 31-07-19

Transport Roads & Maritime Services
NSW GOVERNMENT

PREPARED BY
GUIDANCE AND DELINEATION UNIT
TRAFFIC ENGINEERING SERVICES
TECHNICAL AND PROJECT SERVICES

REGULATORY SIGN
R2-3(L)
KEEP LEFT

A

SHEET 1 OF 1

SCALE: 1:15

EDMS No.	SHEET No.	ISS
XXXXXXXXXX	1	0

© Roads and Maritime Servic

THIS DRAWING MAY BE PREPARED IN COLOUR AND MAY BE INCOMPLETE IF COPIED
50mm ON A3 SIZE ORIGINAL