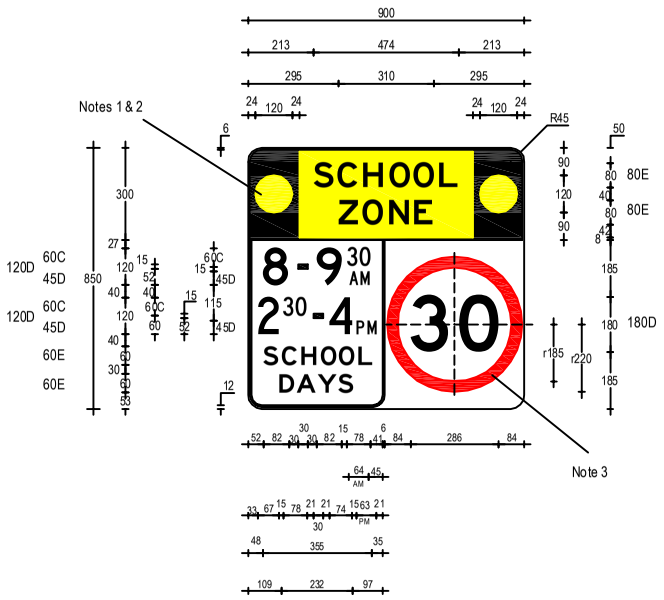

R4-230-1-1n(A)
900 x 850

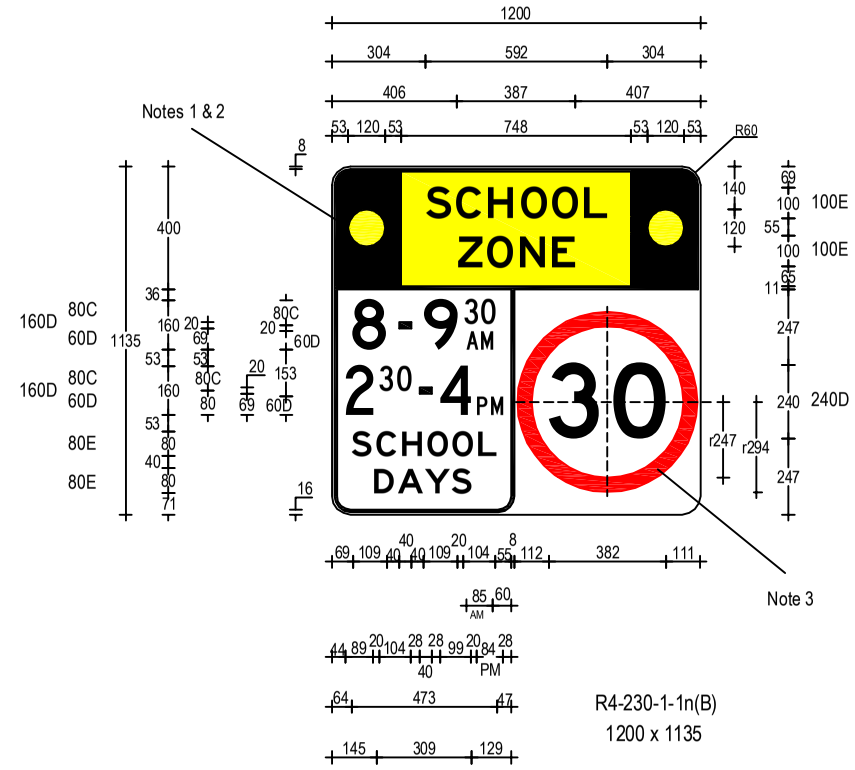

R4-230-1-1n(B)
1200 x 1135

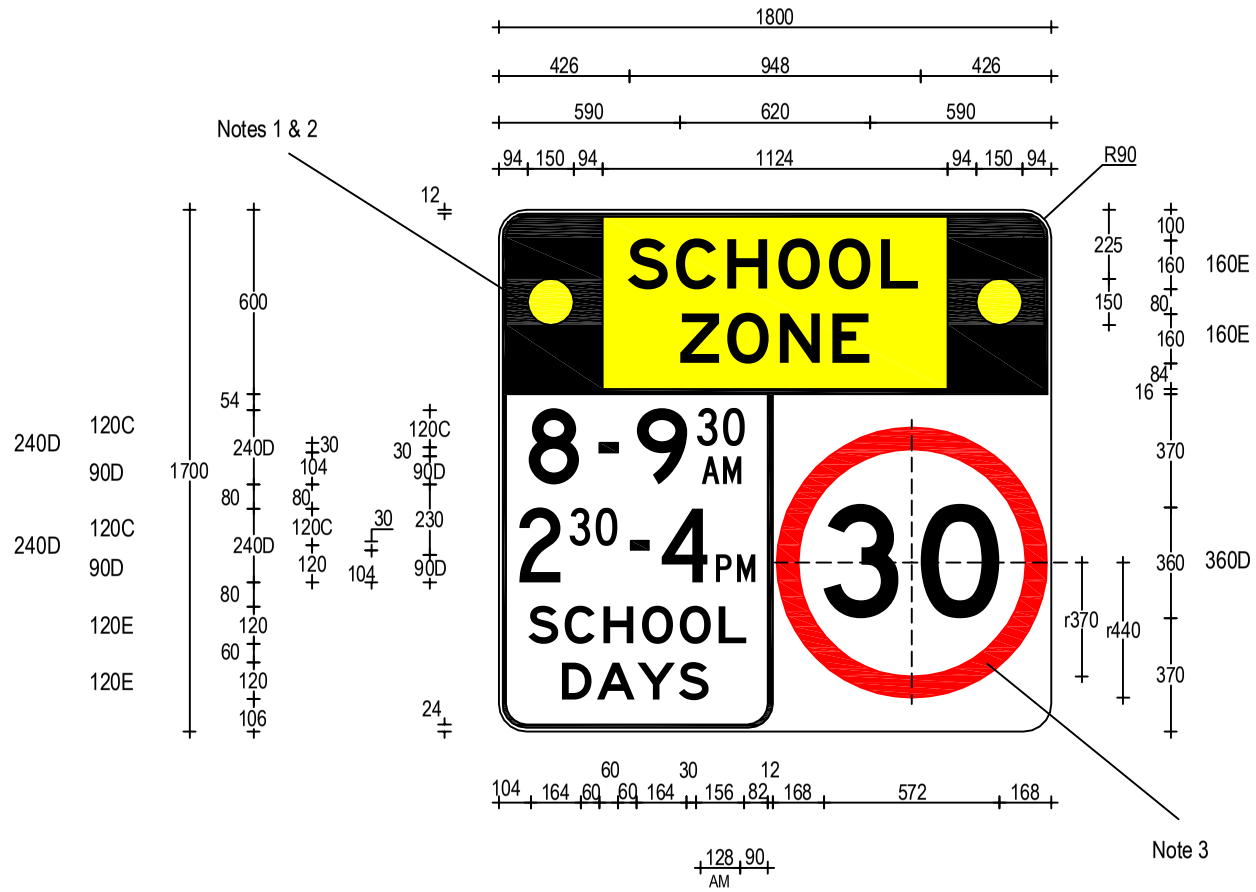

R4-230-1-1n(C)
1800 x 1700

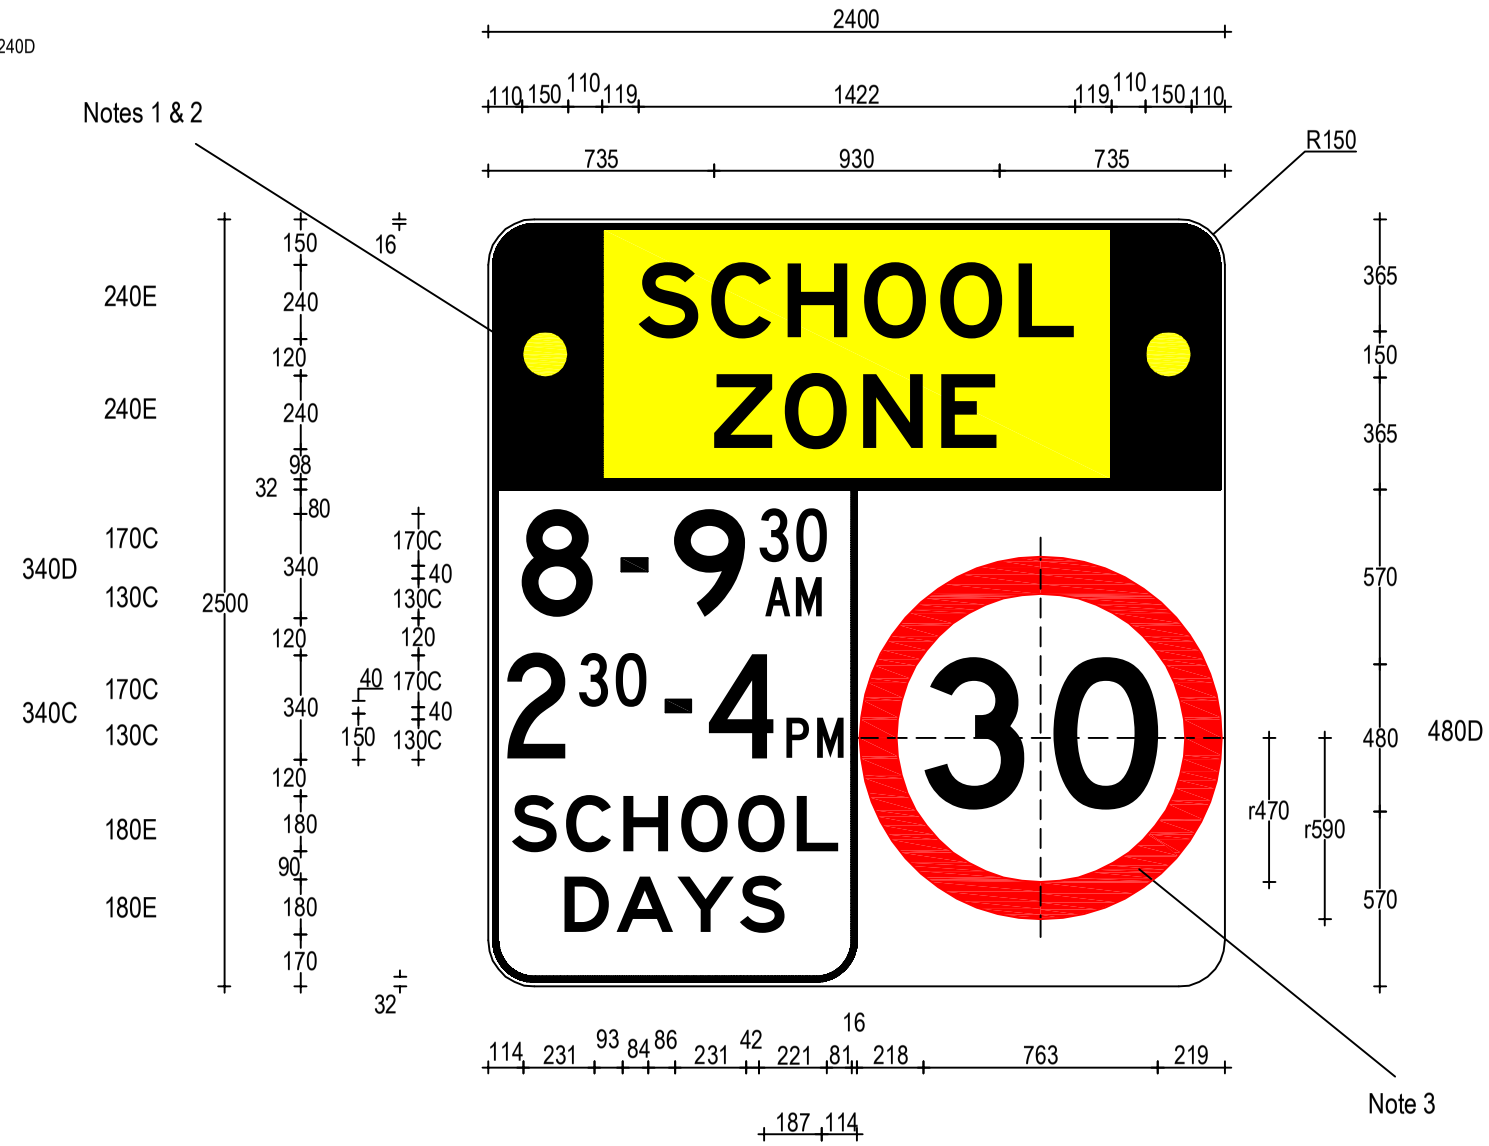

R4-230-1-1n(D)
2400 x 2500

Note 1:- Flash Light aperture: Yellow when light is on Dark when light is off
Note 2:- Flash Light aperture may be provided with Sun Visor
Note 3:- The CL.400 Red Reflectorised Annulus is to also emit a Red Flashing light on the inner half of the annulus
Note 4:- For Non Standard Times use R4-235-1n

ACCEPTED FOR CONSTRUCTION

QR CODE	Scan to Check Document Version	REV	DATE	AMENDMENT / REVISION DESCRIPTION	APPROVAL
		01	23-08-18	AS Fonts & material classification revised	P.Oliver

DRAWING FILE LOCATION / NAME: H:\SIGNS\TTT\DRAWINGS\PLOT\REGULAT\R4-230-1-1n.DWG

MATERIALS: ALUMINIUM SIGN
TOP PANEL:-BLACK LEGEND AND BORDER ON CL400
FLUORESCENT YELLOW GREEN GROUND. LHS & RHS BLACK GROUND
BOTTOM PANEL:- BLACK LGD & BDR ON CL.400 WHITE REFL GROUND
WITH CL.400 RED REFLECTORISED ANNULUS

DESIGNED
SIGNED
NAME M.Davies
DATE 31-07-19

REVIEWED
SIGNED
NAME J.Rozos
DATE 31-07-19

VERIFIED
SIGNED
NAME P.Oliver
TITLE Manager Guidance & Delineation
DATE 31-07-19

Transport Roads & Maritime Services
NSW GOVERNMENT

PREPARED BY
GUIDANCE AND DELINEATION UNIT
TRAFFIC ENGINEERING SERVICES
TECHNICAL AND PROJECT SERVICES

REGULATORY SIGN
R4-230-1-1N
SHEET 1 OF 1
SCHOOL ZONE (8-930AM 230-4PM)
SCHOOL DAYS (With Flashing Lights)(30)

A

SCALE: 1:25 | EDMS No. XXXXXXXXXX | SHEET No. 1 | ISS 0

ALL DIMENSIONS ARE IN MILLIMETRES UNLESS OTHERWISE SPECIFIED

SIGN TO BE MANUFACTURED IN ACCORDANCE WITH RMS QA SPECIFICATION 3400

THIS DRAWING MAY BE PREPARED IN COLOUR AND MAY BE INCOMPLETE IF COPIED

50mm ON A3 SIZE ORIGINAL

© Roads and Maritime Servic