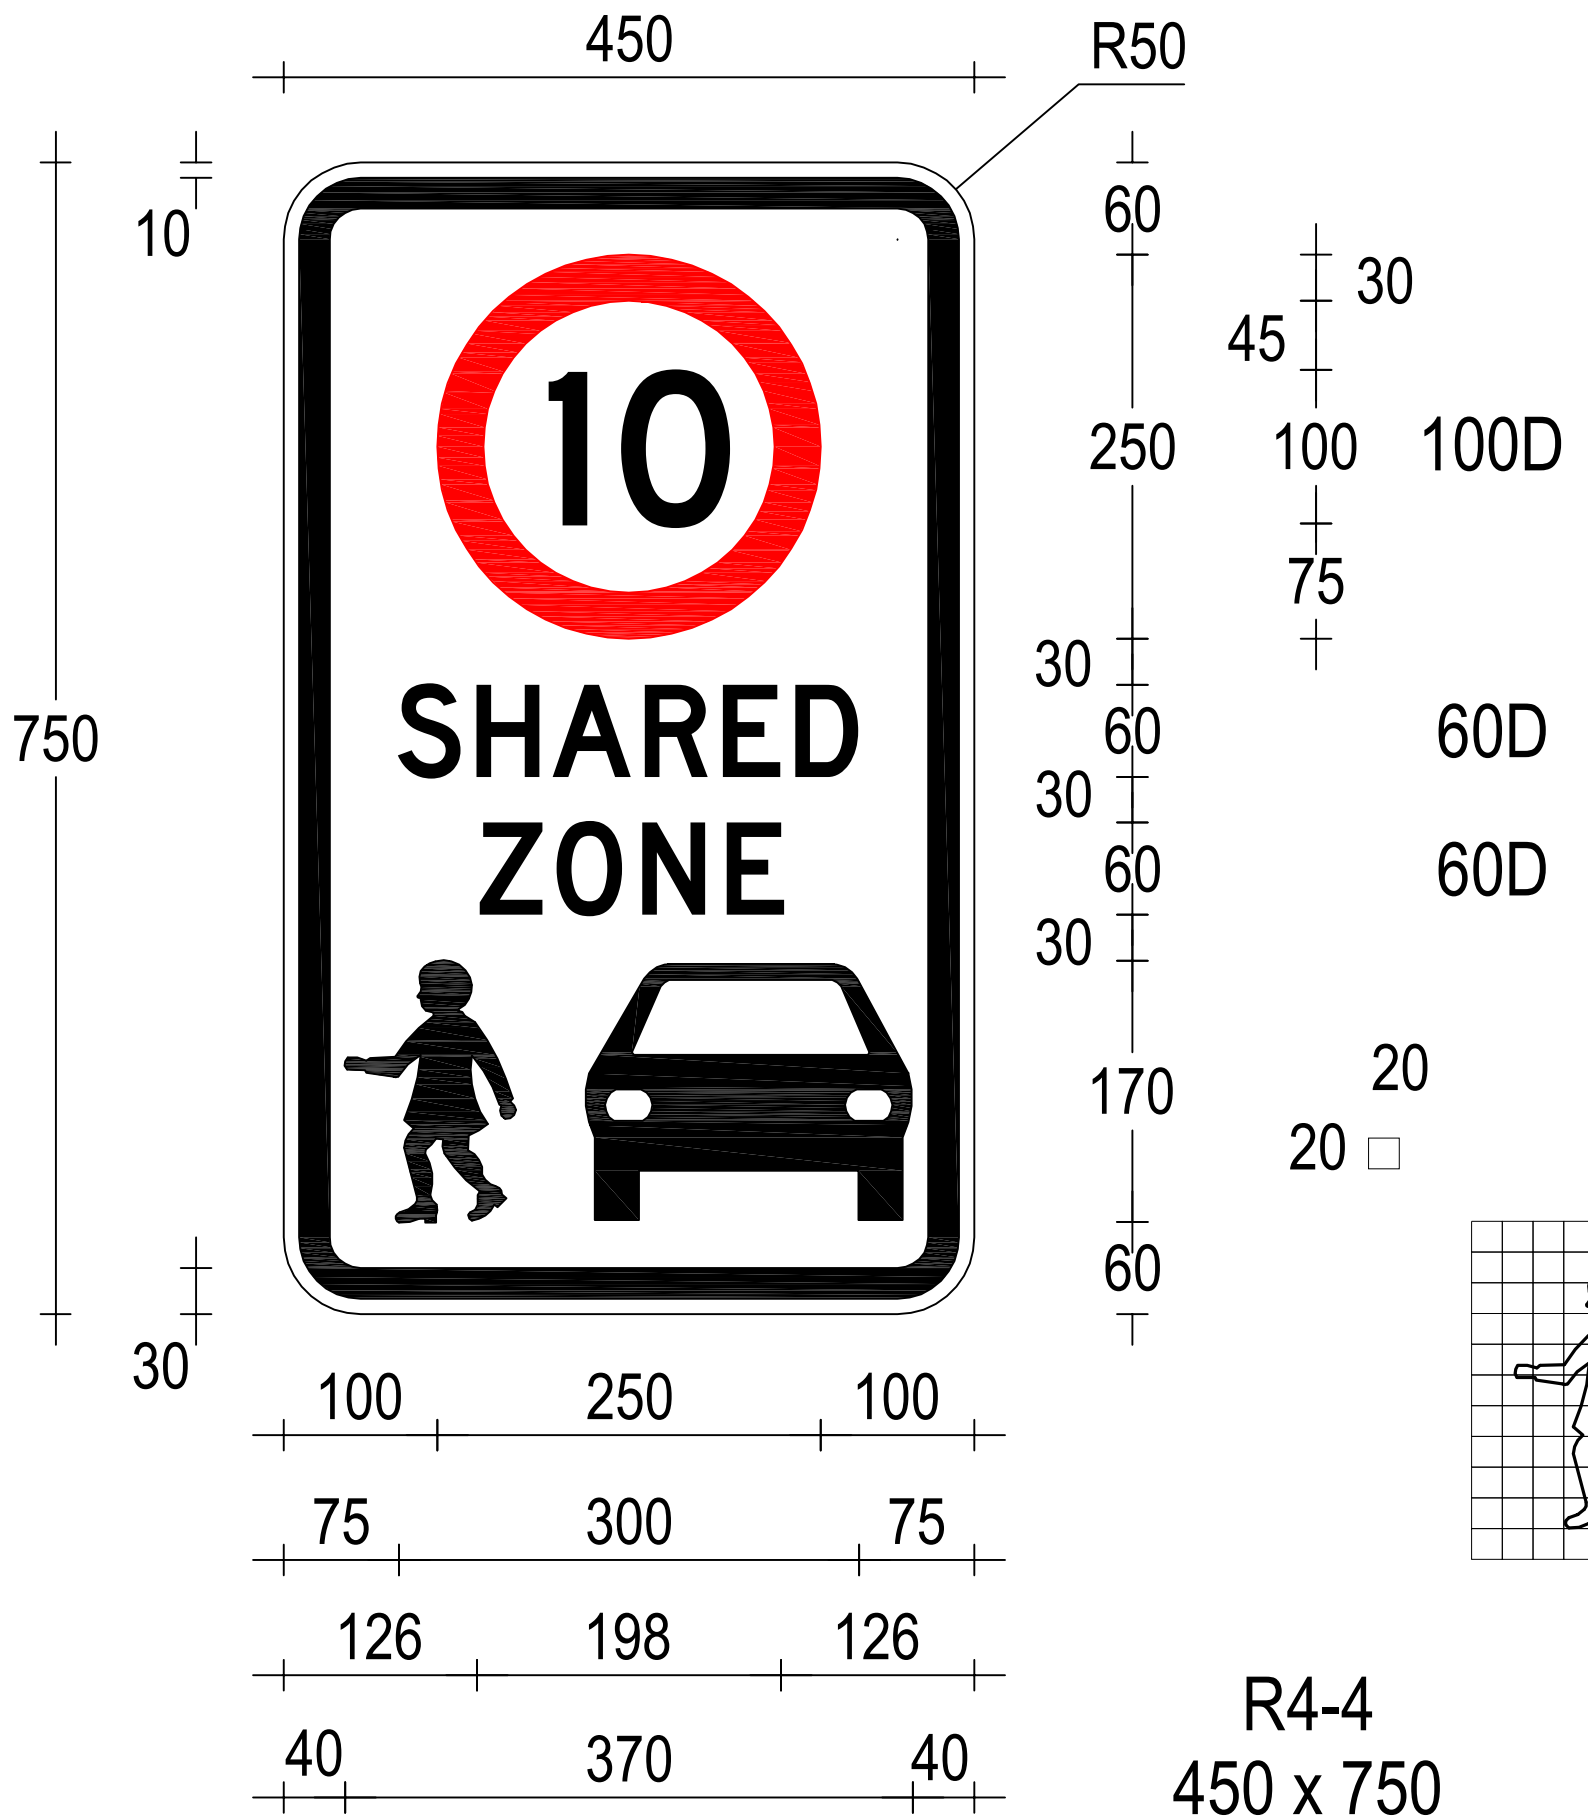

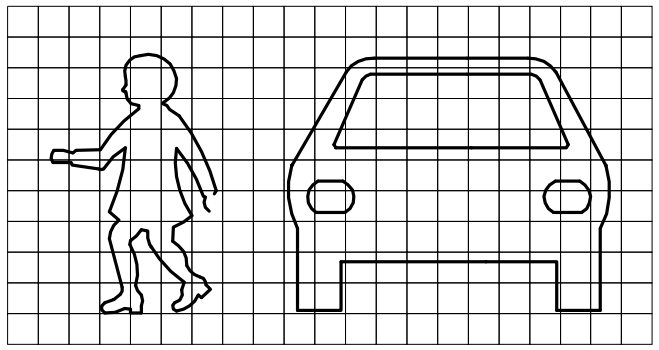

Symbol Detail

R4-4
450 x 750

ACCEPTED FOR CONSTRUCTION

THIS DRAWING MAY BE PREPARED IN COLOUR AND MAY BE INCOMPLETE IF COPIED

50mm ON A3 SIZE ORIGINAL

QR CODE Scan to Check Document Version	REV	DATE	AMENDMENT / REVISION DESCRIPTION	APPROVAL
	01	23-08-18	AS Fonts & material classification revised	P.Oliver

DRAWING FILE LOCATION / NAME: H:\SIGNS\TTT\DRAWINGS\PLOT\REG\R4-4.DWG

MATERIALS: ALUMINIUM SIGN
BLACK LEGEND SYMBOLS AND BORDER
ON AS1906.1 CL.400 WHITE REFLECTORISED GROUND
WITH CL.400 RED REFLECTORISED ANNULUS

ALL DIMENSIONS ARE IN MILLIMETRES UNLESS OTHERWISE SPECIFIED

SIGN TO BE MANUFACTURED IN ACCORDANCE WITH RMS QA SPECIFICATION 3400

DESIGNED
SIGNED
NAME M.Davies
DATE 12-07-19

REVIEWED
SIGNED
NAME J. Rozos
DATE 12-07-19

VERIFIED
SIGNED
NAME P.Oliver
TITLE Manager Guidance & Delineation
DATE 12-07-19

Transport Roads & Maritime Services
NSW GOVERNMENT

PREPARED BY
GUIDANCE AND DELINEATION
TRAFFIC ENGINEERING SERVICES
TECHNICAL AND PROJECT SERVICES

REGULATORY SIGN
R4-4
SHARED ZONE

A

SHEET 1 OF 1

SCALE: 1:5

EDMS No. XXXXXXXXXX

SHEET No. 1

ISS 0

© Roads and Maritime Servic