Appendix C

Proposed property acquisition

(blank page)

Proposed property acquisition

Lot and plan	Property address	Area (m^2)	Partial/ Full
Lot 215 DP1048551	3 Porrende Street, Narellan	1500	P
Lot 201 DP1003658	1 Porrende Street, Narellan	1840	P
Lot 8 DP1132349	The Northern Road, Narellan	8170	P
Lot 233 DP843696	7 Murdoch Court, Harrington Park	1630	P
Lot 1 DP1017107	3A Fairwater Drive, Harrington Park	1140	P
Lot 205 DP1070134	205 The Northern Road, Narellan	830	P
Lot 100 DP1107591	179A The Northern Road, Narellan	6070	P
Lot 5 DP1035665	16A Lockhart Court, Harrington Park	2140	P
Lot 7 DP270613	The Outlook, Kirkham	13015	P
Lot 6 DP270613	179 The Northern Road, Harrington Park	7710	P
Lot 2 DP1132348	3 Cobbitty Road, Harrington Park	3350	P
Lot 2 DP599327	645 Cobbitty Road, Cobbitty	270	P
Lot 11 DP2650	1320 The Northern Road, Bringelly	1345	P
Lot 2007 DP1162239	421 The Northern Road, Cobbitty	41115	P
Lot 4 DP594238	621 The Northern Road, Cobbitty	19490	P
Lot 2 DP594238	749 The Northern Road, Bringelly	14650	P
Lot 1 DP623190	644 The Northern Road, Oran Park	8055	P
Lot 2 DP1066809	644 The Northern Road, Oran Park	161	P
Lot F DP420694	600 The Northern Road, Oran Park	7080	P
Lot 71 DP752024	657 The Northern Road, Bringelly	7658	P
Lot 3 DP594238	657 The Northern Road, Bringelly	34540	P

Lot and plan	Property address	Area (m^2)	Partial/ Full
Lot 45 DP1104369	689 The Northern Road, Bringelly	400	P
Lot A DP420694	749 The Northern Road, Bringelly	140	P
Lot 200 DP1049231	749 The Northern Road, Bringelly	6390	P
Lot 201 DP1049231	751 The Northern Road, Bringelly	4415	P
Lot E DP438723	900 The Northern Road, Oran Park	27870	P
Lot 102 DP746955	761 The Northern Road, Bringelly	5370	P
Lot 29 DP872135	765 The Northern Road, Bringelly	42685	P
Lot 1 DP1080643	730 The Northern Road, Oran Park	38245	P
Lot 22 DP836540	905 The Northern Road, Bringelly	400	P
Lot 4 DP119173	975 The Northern Road, Bringelly	10,340	F
Lot 21 DP836540	925 The Northern Road, Bringelly	6185	P
Lot 1 DP1066808	925 The Northern Road, Bringelly	15	P
Lot 52 DP88712	1010 The Northern Road, Bringelly	13305	P
Lot 3 DP119173	975 The Northern Road, Bringelly	34235	P
Lot 32 DP882601	1010 The Northern Road, Bringelly	985	P
Lot 12 DP785645	1011 The Northern Road, Bringelly	3760	P
Lot 102 DP800608	1036 The Northern Road, Bringelly	2175	P
Lot 3 DP593118	1074 The Northern Road, Bringelly	50	P
Lot 31 DP882601	1020 The Northern Road, Bringelly	1605	P
Lot 21 DP2650	The Northern Road, Bringelly	1585	P

Lot and plan	Property address	Area (m^2)	Partial/ Full
Lot 13 DP785645	1037 The Northern Road, Bringelly	7500	P
Lot 101 DP800608	The Northern Road, Bringelly	1635	P
Lot 1 DP1010854	1065 The Northern Road, Bringelly	6140	P
Lot 1 DP2650	1065 The Northern Road, Bringelly	5270	P
Lot 2 DP1010854	1065 The Northern Road, Bringelly	9470	P
Lot 101 DP826948	1115 The Northern Road, Bringelly	8800	P
Lot B DP414758	1089 The Northern Road, Bringelly	37525	P
Lot 2 DP2650	1110 The Northern Road, Bringelly	3250	P
Lot 2 DP593118	1080 The Northern Road, Bringelly	50	P
Lot 1 DP593118	1086 The Northern Road, Bringelly	1170	P
Lot 3 DP2650	1092 The Northern Road, Bringelly	12020	P
Lot 6 DP773405	30 Robinson Road, Bringelly	4460	P
Lot 2 DP233637	1146 The Northern Road, Bringelly	1800	P
Lot 3 DP2650	5 Loftus Road, Bringelly	550	P
Lot 4 DP233637	1160 The Northern Road, Bringelly	2615	P
Lot 9 DP2650	1153 The Northern Road, Bringelly	2660	P
Lot 3 DP233637	1152 The Northern Road, Bringelly	1985	F
Lot 1 DP233637	3 Robinson Road, Bringelly	3770	P
Lot 100 DP826948	The Northern Road, Bringelly	3590	P
Lot 8 DP2650	1167 The Northern Road, Bringelly	2575	P
Lot 1 DP936272	1191 The Northern Road, Bringelly	220	P
Lot 10 DP812153	993 Bringelly Road, Bringelly	4920	P
Lot 51 DP746911	1185 and 1197 The Northern Road, Bringelly	300	P

Lot and plan	Property address	Area (m2)	Partial/ Full
Lot 21 DP531414	1185 and 1197 The Northern Road, Bringelly	341	F
Lot 22 DP531414	1187 The Northern Road, Bringelly	1630	P
Lot 4 DP2650	20 Greendale Road, Bringelly	1880	P
Lot 7 DP712840	1200 The Northern Road, Bringelly	4420	P
Lot 3 DP2650	10 Greendale Road, Bringelly	600	P
Lot 10 DP839255	5A Greendale Road, Bringelly	95	P
Lot 50 DP746911	Greendale Road, Bringelly	1945	P
Lot 5 DP233637	1178 The Northern Road, Bringelly	6430	P
Lot 8 DP712840	1250 Bringelly Road, Bringelly	2500	P
Lot 4 DP173593	1186 The Northern Road, Bringelly	1690	P
Lot 1 DP1111775	1193 The Northern Road, Bringelly	1150	P
Lot 9 DP712840	1232 Bringelly Road, Bringelly	1090	P
Lot 1 DP733115	30 Greendale Road, Bringelly	255	P
Lot 10 DP712840	1230 Bringelly Road, Bringelly	85	P
Lot 120 DP794437	971 Bringelly Road, Bringelly	400	P
Lot 2 DP918331	991 Bringelly Road, Bringelly	825	P
Lot 4 DP712840	1232 The Northern Road, Bringelly	1870	P
Lot 6 DP712840	1212 The Northern Road, Bringelly	3140	P
Lot 1 DP2650	1262 The Northern Road, Bringelly	2486	P
Lot 3 DP712840	1250 The Northern Road, Bringelly	1475	P
Lot 2 DP2650	1251 The Northern Road, Bringelly	1420	P
Lot 1 DP2650	1249 The Northern Road, Bringelly	120	P
Lot 5 DP712840	1222 The Northern Road, Bringelly	2455	P
Lot 3 DP2650	1265 The Northern Road, Bringelly	1740	P

Lot and plan	Property address	Area (m^2)	Partial/ Full
Lot 4 DP2650	1325 The Northern Road, Bringelly	2795	P
Lot 6 DP2650	30 Dart Road, Bringelly	950	P
Lot 1 DP126824	16 Dart Road, Bringelly	9870	P
Lot 3 DP2650	1315 The Northern Road, Bringelly	2515	P
Lot 20 DP2650	1295 The Northern Road, Bringelly	465	P
Lot 2 DP2650	1305 The Northern Road, Bringelly	2250	P
Lot 2 DP2650	1262 The Northern Road, Bringelly	3250	P
Lot 4 DP2650	4 Solway Road, Bringelly	4950	P
Lot 12 DP660407	1300 The Northern Road, Bringelly	1900	P
Lot 3 DP590913	1340 The Northern Road, Bringelly	8450	P
Lot 8 DP244113	25 Badgerys Creek Road, Bringelly	1700	P
Lot 5 DP2650	12 Dart Road, Bringelly	70	P
Lot 3 DP233269	1416 The Northern Road, Bringelly	1645	P
Lot 2 DP653059	1411 The Northern Road, Bringelly	2175	P
Lot 4 DP233269	1430 The Northern Road, Bringelly	2500	P
Lot 10 DP592381	1375 The Northern Road, Bringelly	550	P
Lot 4 DP2650	1445 The Northern Road, Bringelly	2670	P
Lot 1 DP656922	1475 The Northern Road, Bringelly	2250	P
Lot 10 DP249262	1520 The Northern Road, Bringelly	4825	P
Lot 6 DP2650	1465 The Northern Road, Bringelly	5975	P
Lot 5 DP2650	1455 The Northern Road, Bringelly	4600	P
Lot 11 DP249262	1500 The Northern Road, Bringelly	4110	P

Lot and plan	Property address	Area (m^2)	Partial/ Full
Lot 12 DP249262	1472 The Northern Road, Bringelly	6100	P
Lot 141 DP625519	1432 The Northern Road, Bringelly	29535	P
Lot 1 DP249262	10 Severn Road, Bringelly	5160	P
Lot 5 DP250684	50 Mersey Road, Bringelly	620	P
Lot 1 DP235845	1565 The Northern Road, Bringelly	5860	P
Lot 6 DP234403	1505 The Northern Road, Bringelly	430	P
Lot 2 DP234403	1545 The Northern Road, Bringelly	1810	P
Lot 3 DP234403	1535 The Northern Road, Bringelly	610	P
Lot 5 DP234403	1511 The Northern Road, Bringelly	780	P
Lot 1 DP234403	1555 The Northern Road, Bringelly	7720	F
Lot 6 DP250684	1560 The Northern Road, Bringelly	6840	P
Lot 6 DP249262	1550 The Northern Road, Bringelly	7990	P
Lot 4 DP234403	1525 The Northern Road, Bringelly	540	P
Lot 1 DP126776	1540 The Northern Road, Bringelly	2330	P
Lot 6 DP2650	35 Mersey Road, Bringelly	875	P
Lot 15 DP250961	1550 The Northern Road, Bringelly	1580	P
Lot 3 DP250684	1582 The Northern Road, Bringelly	220	P
Lot 2 DP250684	1592 The Northern Road, Bringelly	25	P
Lot 97 DP27550	1615 The Northern Road, Bringelly	310	P
Lot 96 DP27550	2 Dwyer Road, Bringelly	540	P
Behind Lot 5743 DP878402	5740 The Northern Road, Harrington Park	230	P
Lot 7 Sec 6 DP2650	1471 The Northern Road, Bringelly	540	P

Lot and plan	Property address	Area (m^2)	Partial/ Full
Lot 1 Sec E DP2650	7 Greendale Road, Bringelly	55	P
Lot 3 DP2650	15 Lea Road, Bringelly	275	P
Lot 1 DP128613	1335 The Northern Road, Bringelly	9870	P
Lot 7 DP244113	45 Badgerys Creek Road, Bringelly	300	P
Lot 11 DP592381	1375 The Northern Road, Bringelly	0	P
Lot 1 DP784803	1431 The Northern Road, Bringelly	1250	P
Lot 142 DP625519	12 Derwent Road, Bringelly	5760	P
Lot 2 DP128613	Dart Road, Bringelly	2665	P
Lot 9010 DP1169698	The Northern Road, Cobbitty	25400	P
Lot 52 DP746911	1197 The Northern Road, Bringelly	350	P
Lot 5 DP2650	Belmore Road	440	P
Lot 4 DP2650	Belmore Road	30	P
Lot 2 DP2650	1262 The Northern Road	896	P
Lot 4 DP232188	10850 Robinson Road	383	P
Lot 5 DP232188	10850 Robinson Road	85	P
Lot 999 DP1164435	The Northern Road, Oran Park	27465	P
Lot 1701 DP1034645	24 Charker Drive, Harrington Park	1280	P
Lot 240 DP852594	The Northern Road, Harrington Park	557	P
Lot 1718 DP1032925	Hillside Drive, Harrington Park	0	P
Lot 100 DP105999	605-635 Cobbity Road, Cobbitty	3145	P
Lot 103 DP1130969	665A Cobbitty Road, Cobbitty	3580	P
Lot 2001 DP1139483	Unknown	3850	P

(blank page)

LEGEND

ROADWORKS [REFERENCE ONLY]

- CONTROL LINE

DRAINAGE [REFERENCE ONLY]

- INDICATIVE DRAINAGE CHANNEL EXTENTS
- PROPOSED CULVERT AND HEADWALLS

PROPERTY WORKS

- PROPOSED IMPACT BOUNDARY
- PROPOSED DRAINAGE EASEMENT
- EXISTING CADASTRAL BOUNDARY [SOURCED FROM RMS STRATEGIC DESIGN - UNSURVEYED]
- EXISTING CADASTRAL BOUNDARY [SOURCED FROM RMS SURVEY 06.10.2011]
- LOT NUMBER / SECTION (WHERE APPLICABLE) / DP (DEPOSITED PLAN) NUMBER / STREET / ROAD ADDRESS
  - Lot1633 Sec DP1015960 — 10 CRAIN COURT HARRINGTON PARK
- LAND REQUIRED FOR ACQUISITION / ADJUSTMENT
- LAND REQUIRED FOR DRAINAGE EASEMENTS
- PROPOSED ROAD BOUNDARY SETOUT TAGS (#### / ##)
- PROPOSED DRAINAGE EASEMENT SETOUT TAGS (#### / ##)

NOTES

1. LIMIT OF WORKS REFERS TO THE EXTENT OF DESIGN THAT WILL BE PRICED IN THE DESIGN COST ESTIMATE. LIMIT OF DESIGN REFERS TO THE DESIGN REQUIRED TO FINISH TURNING LANES AND / OR TIE INTO THE EXISTING CONDITIONS.
2. FOR PROPOSED ROAD BOUNDARY SETOUT, LOT AND AREA OF ACQUISITION INFORMATION REFER TO SHEETS NB11363-ECC-DG-9001 TO 9008.
3. INDICATED PROPERTY WORK SETOUT IS BASED ON BOUNDARIES SOURCED FROM RMS SURVEY [06.10.2011] WHERE POSSIBLE.
4. NO GUARANTEE OF ACCURACY IS GIVEN TO EXISTING BOUNDARIES NOT CONFIRMED BY SURVEY.

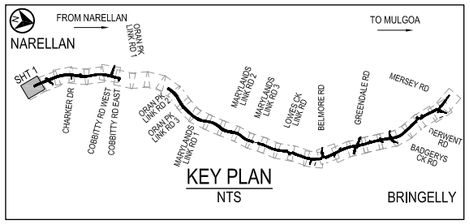

REV	DATE	DESCRIPTION	DRAWN	REVIEWED	APPROVAL
2	30/10/2012	REVISED 100% CONCEPT DESIGN	SH	AH	WS
1	18/10/2012	REVISED 100% CONCEPT DESIGN	SH	AH	WS
0	11/07/2012	ISSUE FOR RMS REVIEW 100% CONCEPT DESIGN	SH	AH	WS

TITLE	INITIAL	DATE
DRAFTSPERSON	ST	30/10/2012
DRAFTING CHECK	SH	30/10/2012
DESIGNER	WS	30/10/2012
DESIGN CHECK	AC	30/10/2012
DESIGN MANAGER	AH	30/10/2012
PROJECT MANAGER	WS	30/10/2012

ORIGINAL DRAWING AT A3 SIZE
SCALE 1:2000 (20 0 20 40) AT A3
CO-ORDINATE SYSTEM: MGA Zone 56 | HEIGHT DATUM: A.H.D.

SUB-CONSULTANT

CLIENT: NSW Government — Transport Roads & Maritime Services
RMS FILE No. D00339.05.01

DESIGNER: Sinclair Knight Merz (SKM)
Sinclair Knight Merz Pty Ltd
A.C.N. 001 024 095
100 Christie Street
St Leonards NSW 2065 Australia
Tel: (02) 9928 2100 Fax (02) 9928 2500

PROJECT
CAMDEN AND LIVERPOOL COUNCIL AREAS
MR 154 THE NORTHERN ROAD
ROAD UPGRADE
BETWEEN THE OLD NORTHERN ROAD AND MERSEY ROAD
PROPERTY WORKS PLAN
SHEET 1 - STN -100.0m TO 300.0m

DESIGN MODEL FILE(S) USED FOR DOCUMENTATION OF THIS DRAWING
NB11363-ECC-DM-DESIGN-MX.100PC.0.TXT

STATUS: CONCEPT DESIGN

DISCIPLINE	RMS REGISTRATION No	
PW	0154.259.CD.0002	
PHASE	DRAWING No	REV
100%	NB11363-ECC-DG-9101	2

0 5 10 15 20 25 mm ON A3 ORIGINAL

This Drawing may have been prepared using colour and may be incomplete if copied

Plot Date: 30 Oct 2012 - 16:11:38
Cad File: C:\users\shall\appdata\local\projectwise\nb11363_1\dms00182\NB11363-ECC-DG-9101-9131.dwg

PORRENDE STREET
FAIRWATER DR
INTERSECTION

REFER ECC-DG-1201

REFER TCS CONCEPT PLANS RMS REG. NO. 0154.075.VV.4491

PORRENDE STREET

LIMIT OF WORKS

SYDNEY WATER PUMPING STATION

BUNNINGS CAR PARK

FROM NARELLAN

TO MULGOA

JOINS NB11363-ECC-DG-9101

JOINS NB11363-ECC-DG-9103

N/B CARRIAGEWAY

S/B CARRIAGEWAY

MC00

MC30

MC34

MC34A

LACHLAN AVENUE

SALTER COURT

MURDOCH COURT

HARRINGTON PARK

WILLIAM CAMPBELL AVENUE

FAIRWATER DRIVE

WATERFRONT WAY

HARRINGTON PARK LAKE

LEGEND

ROADWORKS [REFERENCE ONLY]

- CONTROL LINE

DRAINAGE [REFERENCE ONLY]

- INDICATIVE DRAINAGE CHANNEL EXTENTS
- PROPOSED CULVERT AND HEADWALLS

PROPERTY WORKS

- PROPOSED IMPACT BOUNDARY
- PROPOSED DRAINAGE EASEMENT
- EXISTING CADASTRAL BOUNDARY [SOURCED FROM RMS STRATEGIC DESIGN - UNSURVEYED]
- EXISTING CADASTRAL BOUNDARY [SOURCED FROM RMS SURVEY 06.10.2011]
- LOT NUMBER / SECTION (WHERE APPLICABLE) / DP (DEPOSITED PLAN) NUMBER / STREET / ROAD ADDRESS (e.g. Lot1633 Sec DP1015960, 10 CRAIN COURT HARRINGTON PARK)
- LAND REQUIRED FOR ACQUISITION / ADJUSTMENT
- LAND REQUIRED FOR DRAINAGE EASEMENTS
- PROPOSED ROAD BOUNDARY SETOUT TAGS (#### / ##)
- PROPOSED DRAINAGE EASEMENT SETOUT TAGS (#### / ##)

NOTES

1. LIMIT OF WORKS REFERS TO THE EXTENT OF DESIGN THAT WILL BE PRICED IN THE DESIGN COST ESTIMATE. LIMIT OF DESIGN REFERS TO THE DESIGN REQUIRED TO FINISH TURNING LANES AND / OR TIE INTO THE EXISTING CONDITIONS.
2. FOR PROPOSED ROAD BOUNDARY SETOUT, LOT AND AREA OF ACQUISITION INFORMATION REFER TO SHEETS NB11363-ECC-DG-9001 TO 9008.
3. INDICATED PROPERTY WORK SETOUT IS BASED ON BOUNDARIES SOURCED FROM RMS SURVEY [06.10.2011] WHERE POSSIBLE.
4. NO GUARANTEE OF ACCURACY IS GIVEN TO EXISTING BOUNDARIES NOT CONFIRMED BY SURVEY.

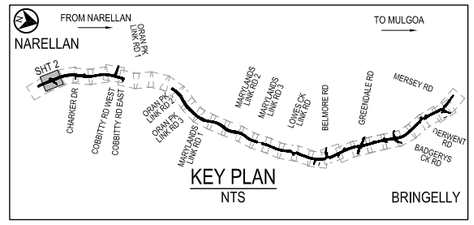

DESIGN MODEL FILE(S) USED FOR DOCUMENTATION OF THIS DRAWING
NB11363-ECC-DM-DESIGN-MX.100PC.0.TXT

REV	DATE	DESCRIPTION	DRAWN	REVIEWED	APPROVAL
2	30/10/2012	REVISED 100% CONCEPT DESIGN	SH	AH	WS
1	18/10/2012	REVISED 100% CONCEPT DESIGN	SH	AH	WS
0	11/07/2012	ISSUE FOR RMS REVIEW 100% CONCEPT DESIGN	SH	AH	WS

TITLE	INITIAL	DATE
DRAFTSPERSON	ST	30/10/2012
DRAFTING CHECK	SH	30/10/2012
DESIGNER	WS	30/10/2012
DESIGN CHECK	AC	30/10/2012
DESIGN MANAGER	AH	30/10/2012
PROJECT MANAGER	WS	30/10/2012

ORIGINAL DRAWING AT A3 SIZE
SCALE 1:2000 (20 0 20 40) AT A3
CO-ORDINATE SYSTEM: MGA Zone 56
HEIGHT DATUM: A.H.D.

SUB-CONSULTANT

CLIENT
NSW GOVERNMENT Transport Roads & Maritime Services
RMS FILE No. D00339.05.01

DESIGNER
SINCLAIR KNIGHT MERZ SKM
Sinclair Knight Merz Pty Ltd
A.C.N. 001 024 095
100 Christie Street
St Leonards NSW 2065 Australia
Tel: (02) 9928 2100 Fax (02) 9928 2500

PROJECT
CAMDEN AND LIVERPOOL COUNCIL AREAS
MR 154 THE NORTHERN ROAD
ROAD UPGRADE
BETWEEN THE OLD NORTHERN ROAD AND MERSEY ROAD
PROPERTY WORKS PLAN
SHEET 2 - STN 300.0m TO 800.0m

STATUS: CONCEPT DESIGN

DISCIPLINE	RMS REGISTRATION No	
PW	0154.259.CD.0002	
PHASE	DRAWING No	REV
100%	NB11363-ECC-DG-9102	2

0 5 10 15 20 25 mm ON A3 ORIGINAL
This Drawing may have been prepared using colour and may be incomplete if copied

Cad File: C:\users\shall\appdata\local\projectwise\nb11363_1\dms00182\NB11363-ECC-DG-9101-9131.dwg
Plot Date: 30 Oct 2012, - 16:11:51

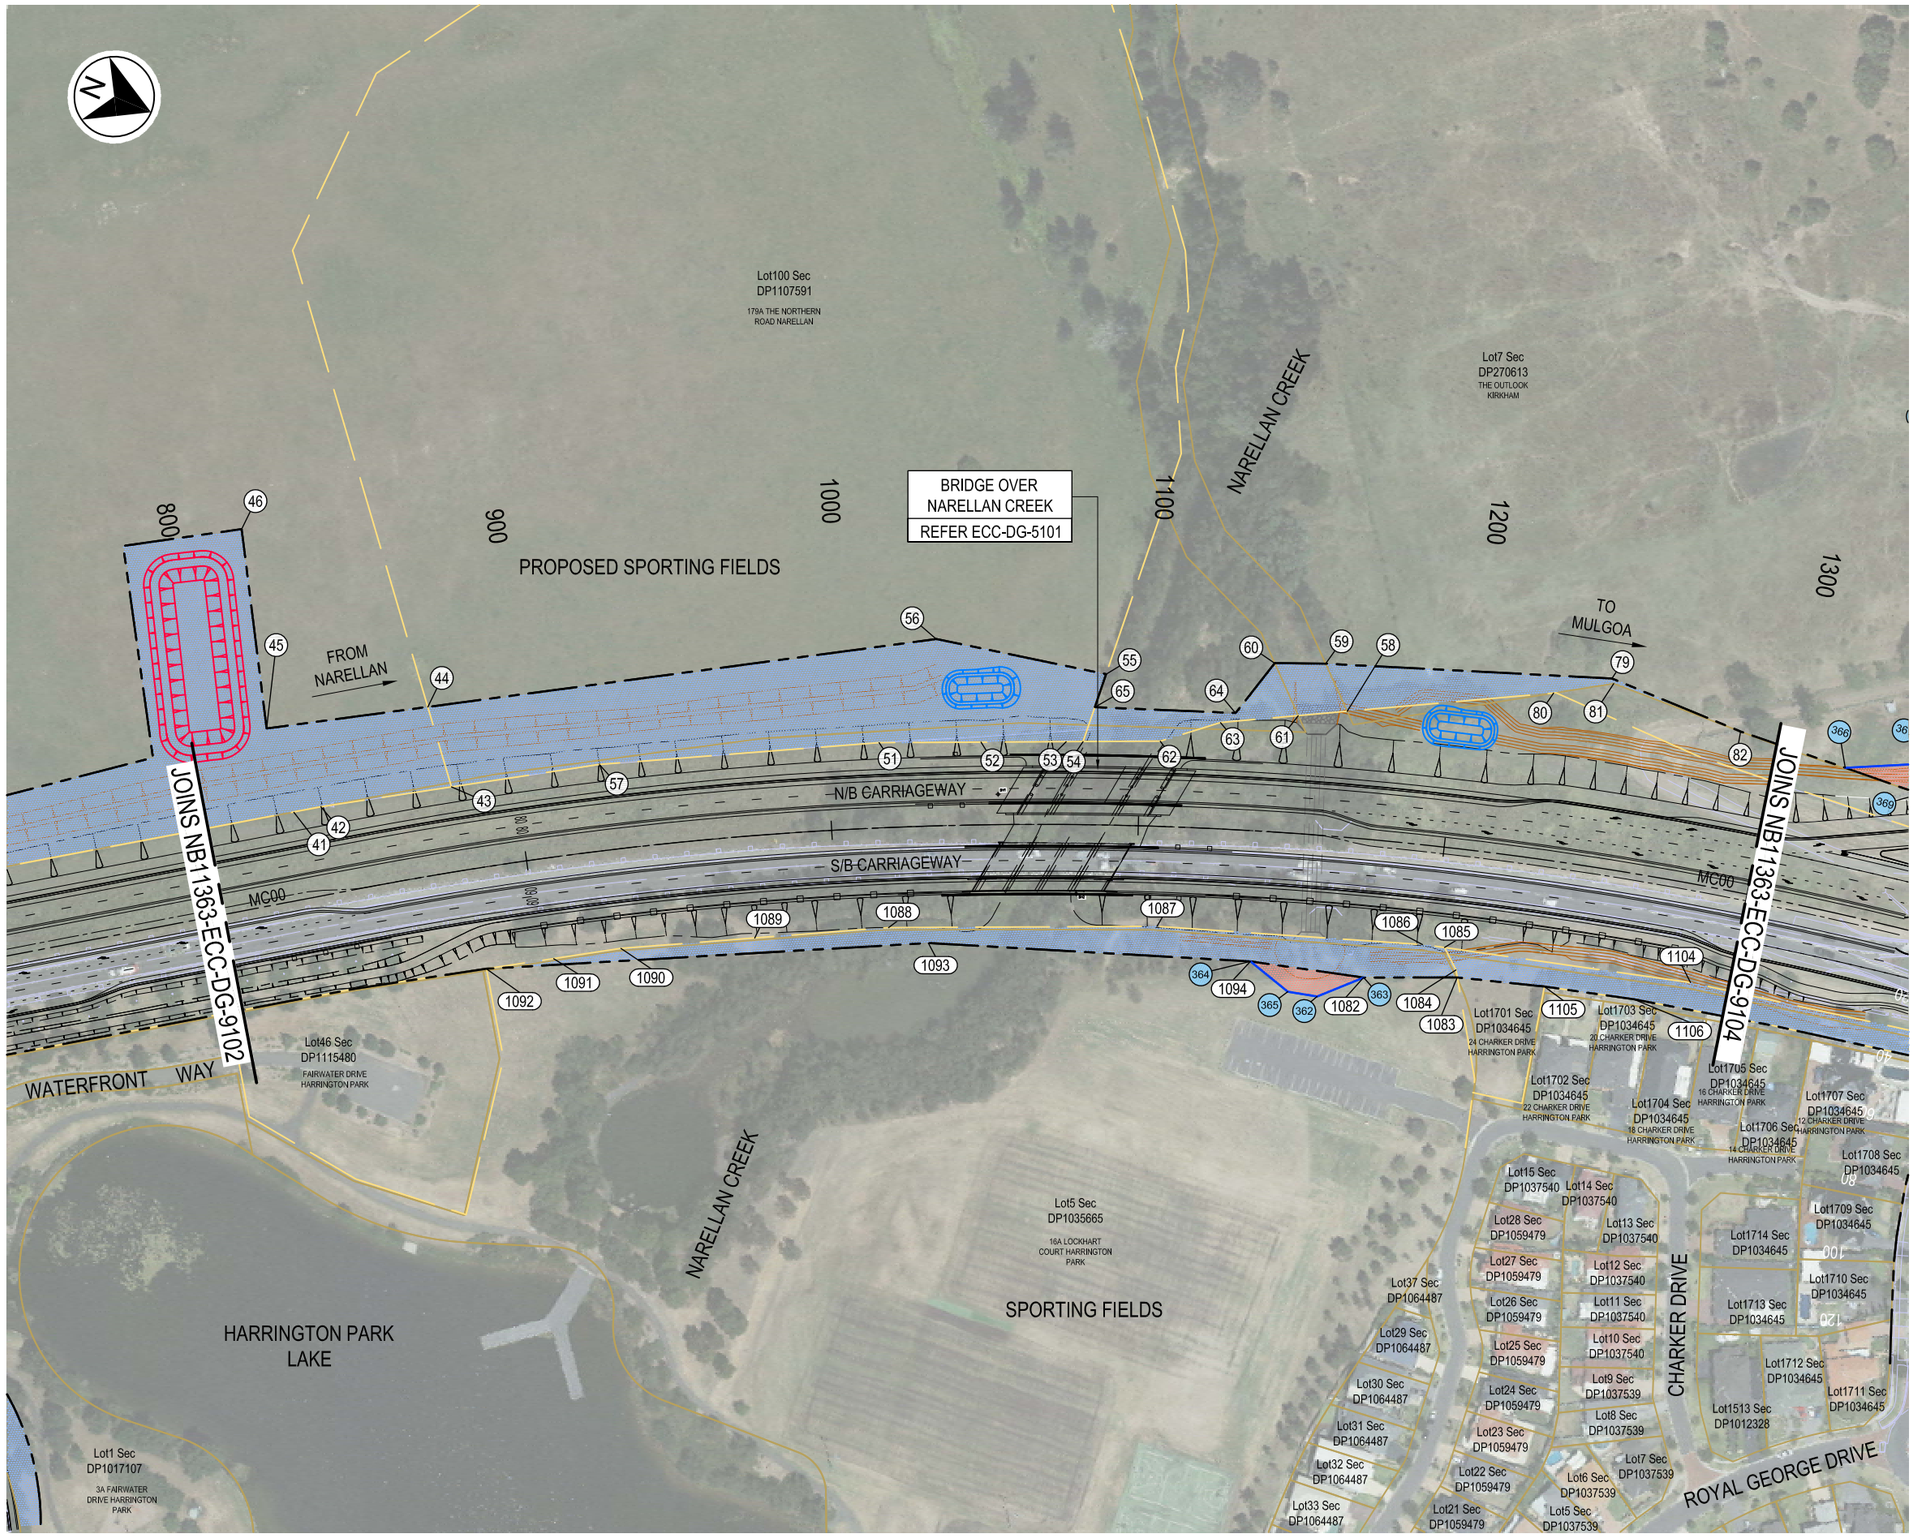

LEGEND

ROADWORKS [REFERENCE ONLY]

- CONTROL LINE

DRAINAGE [REFERENCE ONLY]

- INDICATIVE DRAINAGE CHANNEL EXTENTS
- PROPOSED CULVERT AND HEADWALLS

PROPERTY WORKS

- PROPOSED IMPACT BOUNDARY
- PROPOSED DRAINAGE EASEMENT
- EXISTING CADASTRAL BOUNDARY [SOURCED FROM RMS STRATEGIC DESIGN - UNSURVEYED]
- EXISTING CADASTRAL BOUNDARY [SOURCED FROM RMS SURVEY 06.10.2011]
- LOT NUMBER / SECTION (WHERE APPLICABLE) / DP (DEPOSITED PLAN) NUMBER / STREET / ROAD ADDRESS (e.g. Lot1633 Sec DP1015960 10 CRAIN COURT HARRINGTON PARK)
- LAND REQUIRED FOR ACQUISITION / ADJUSTMENT
- LAND REQUIRED FOR DRAINAGE EASEMENTS
- PROPOSED ROAD BOUNDARY SETOUT TAGS (#### / ##)
- PROPOSED DRAINAGE EASEMENT SETOUT TAGS (#### / ##)

NOTES

1. LIMIT OF WORKS REFERS TO THE EXTENT OF DESIGN THAT WILL BE PRICED IN THE DESIGN COST ESTIMATE. LIMIT OF DESIGN REFERS TO THE DESIGN REQUIRED TO FINISH TURNING LANES AND / OR TIE INTO THE EXISTING CONDITIONS.
2. FOR PROPOSED ROAD BOUNDARY SETOUT, LOT AND AREA OF ACQUISITION INFORMATION REFER TO SHEETS NB11363-ECC-DG-9001 TO 9008.
3. INDICATED PROPERTY WORK SETOUT IS BASED ON BOUNDARIES SOURCED FROM RMS SURVEY [06.10.2011] WHERE POSSIBLE.
4. NO GUARANTEE OF ACCURACY IS GIVEN TO EXISTING BOUNDARIES NOT CONFIRMED BY SURVEY.

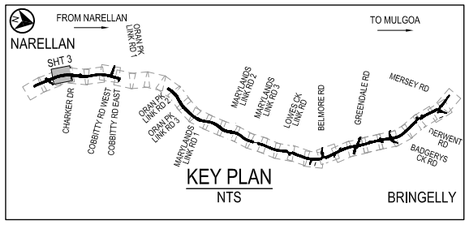

REV	DATE	DESCRIPTION	DRAWN	REVIEWED	APPROVAL
2	30/10/2012	REVISED 100% CONCEPT DESIGN	SH	AH	WS
1	18/10/2012	REVISED 100% CONCEPT DESIGN	SH	AH	WS
0	11/07/2012	ISSUE FOR RMS REVIEW 100% CONCEPT DESIGN	SH	AH	WS

TITLE	INITIAL	DATE
DRAFTSPERSON	ST	30/10/2012
DRAFTING CHECK	SH	30/10/2012
DESIGNER	WS	30/10/2012
DESIGN CHECK	AC	30/10/2012
DESIGN MANAGER	AH	30/10/2012
PROJECT MANAGER	WS	30/10/2012

ORIGINAL DRAWING AT A3 SIZE
SCALE 1:2000 (20 0 20 40) AT A3
CO-ORDINATE SYSTEM: MGA Zone 56
HEIGHT DATUM: A.H.D.

SUB-CONSULTANT

CLIENT: NSW GOVERNMENT Transport Roads & Maritime Services
RMS FILE No. D00339.05.01

DESIGNER: SINCLAIR KNIGHT MERZ SKM
Sinclair Knight Merz Pty Ltd
A.C.N. 001 024 095
100 Christie Street
St Leonards NSW 2065 Australia
Tel: (02) 9928 2100 Fax (02) 9928 2500

PROJECT
CAMDEN AND LIVERPOOL COUNCIL AREAS
MR 154 THE NORTHERN ROAD
ROAD UPGRADE
BETWEEN THE OLD NORTHERN ROAD AND MERSEY ROAD
PROPERTY WORKS PLAN
SHEET 3 - STN 800.0m TO 1300.0m

DESIGN MODEL FILE(S) USED FOR DOCUMENTATION OF THIS DRAWING
NB11363-ECC-DM-DESIGN-MX.100PC.0.TXT

STATUS: CONCEPT DESIGN

DISCIPLINE	RMS REGISTRATION No	
PW	0154.259.CD.0002	
PHASE	DRAWING No	REV
100%	NB11363-ECC-DG-9103	2

0 5 10 15 20 25 mm ON A3 ORIGINAL

This Drawing may have been prepared using colour and may be incomplete if copied

Plot Date: 30 Oct 2012 - 16:12:05
Cad File: C:\users\shallpa\data\local\projectwise\nb11363_1\dms\0182\NB11363-ECC-DG-9101-9131.dwg

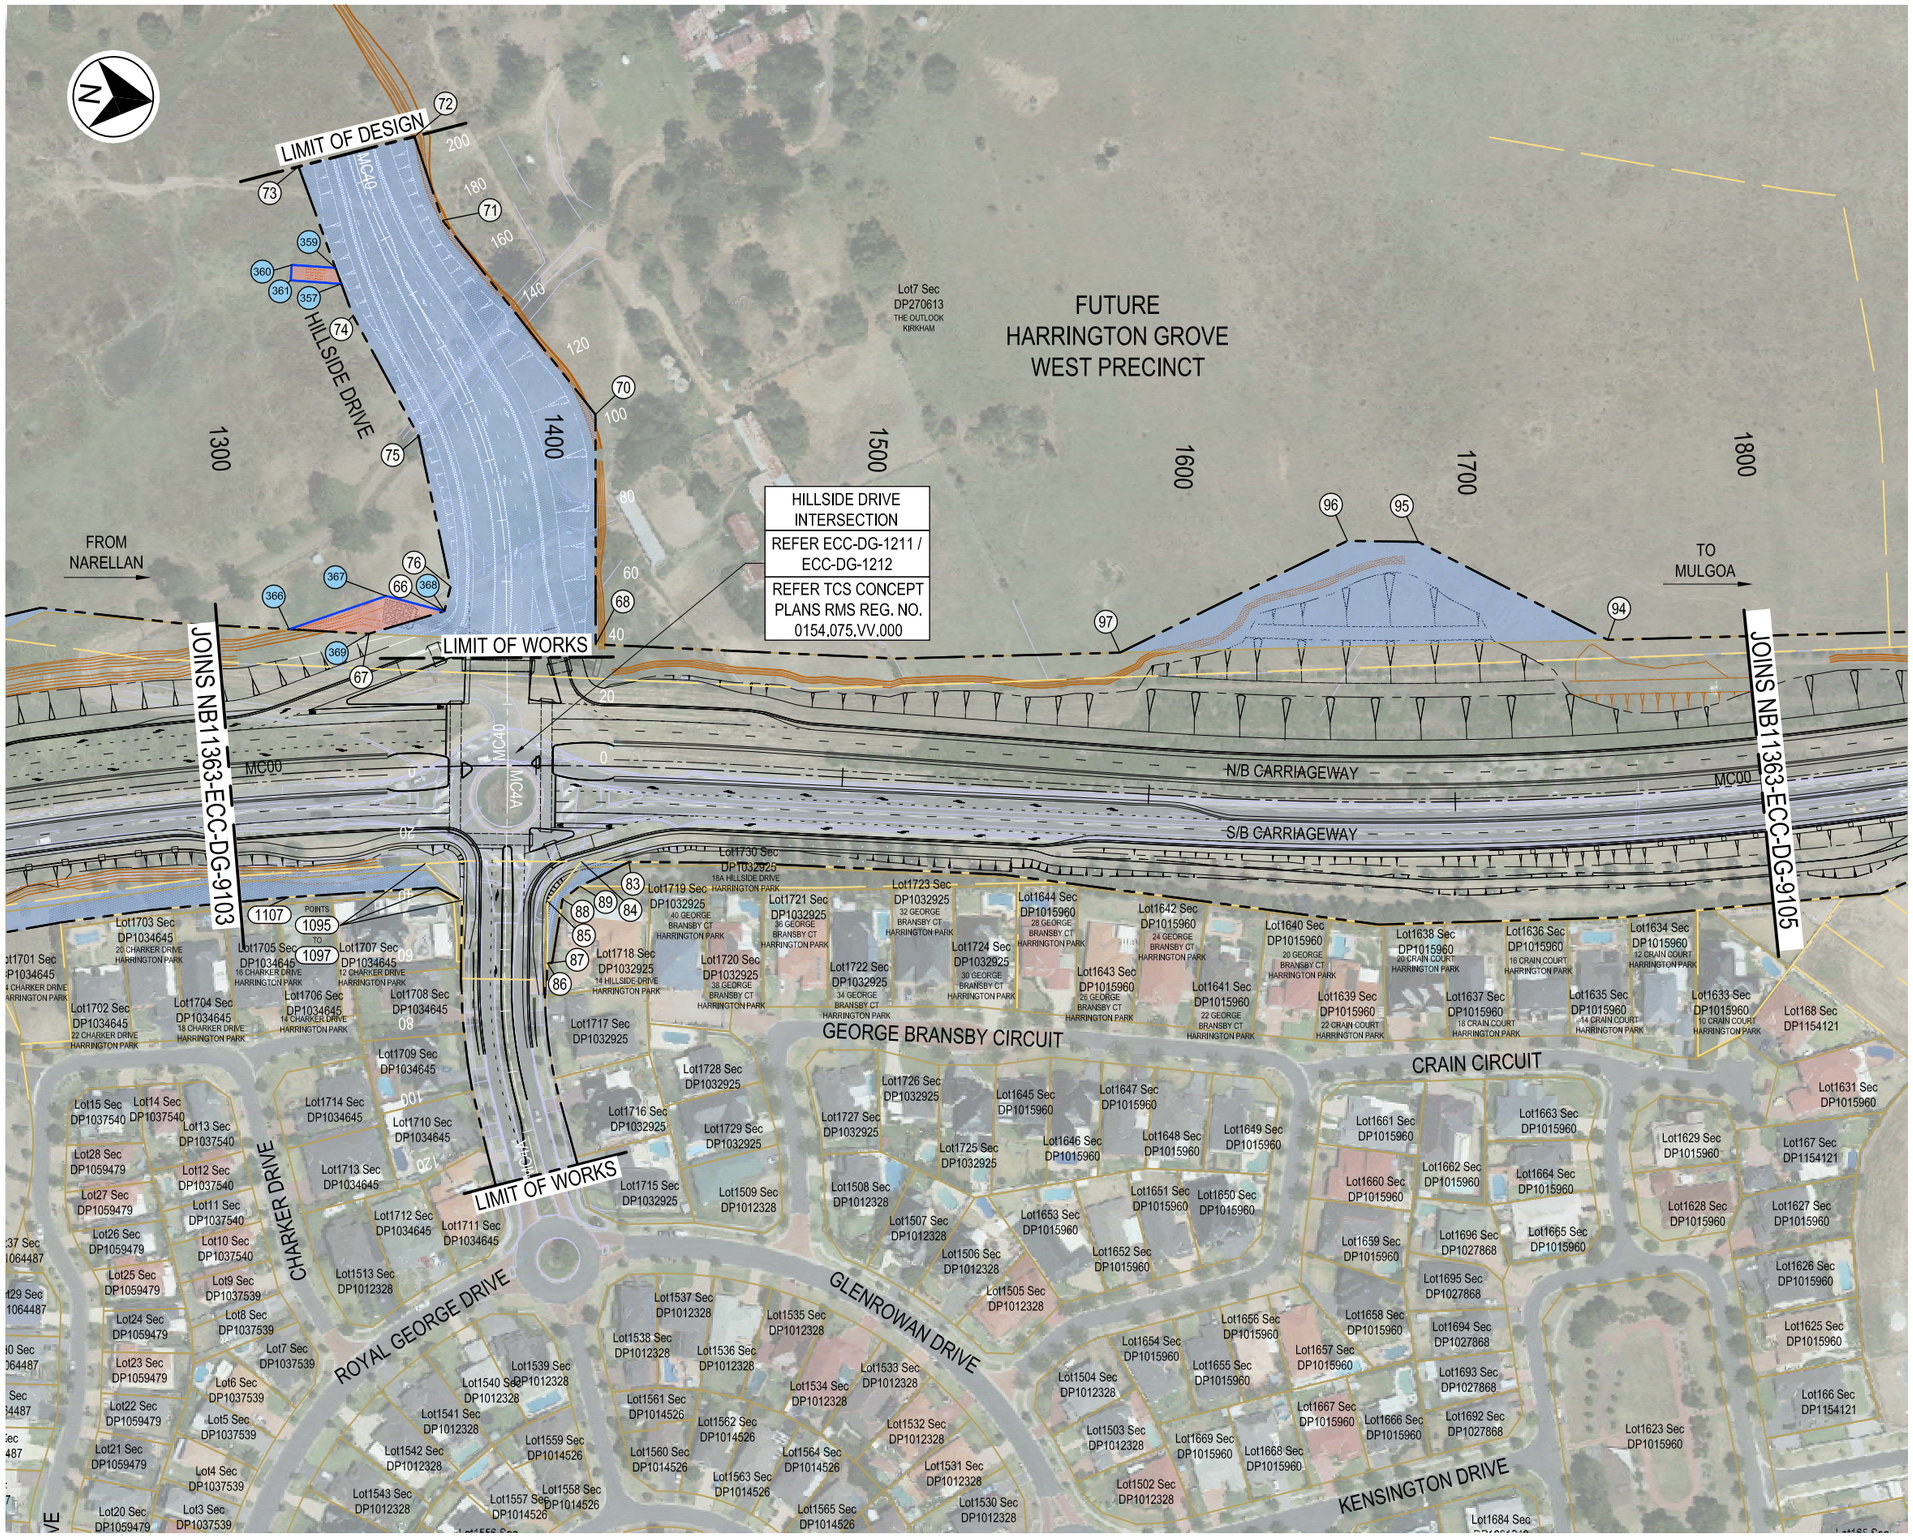

LEGEND

ROADWORKS [REFERENCE ONLY]

- CONTROL LINE

DRAINAGE [REFERENCE ONLY]

- INDICATIVE DRAINAGE CHANNEL EXTENTS
- PROPOSED CULVERT AND HEADWALLS

PROPERTY WORKS

- PROPOSED IMPACT BOUNDARY
- PROPOSED DRAINAGE EASEMENT
- EXISTING CADASTRAL BOUNDARY [SOURCED FROM RMS STRATEGIC DESIGN - UNSURVEYED]
- EXISTING CADASTRAL BOUNDARY [SOURCED FROM RMS SURVEY 06.10.2011]
- LOT NUMBER / SECTION (WHERE APPLICABLE) — e.g. Lot1633 Sec
- DP (DEPOSITED PLAN) NUMBER — e.g. DP1015960
- STREET / ROAD ADDRESS — e.g. 10 CRAIN COURT HARRINGTON PARK
- LAND REQUIRED FOR ACQUISITION / ADJUSTMENT
- LAND REQUIRED FOR DRAINAGE EASEMENTS
- PROPOSED ROAD BOUNDARY SETOUT TAGS (#### / ##)
- PROPOSED DRAINAGE EASEMENT SETOUT TAGS (#### / ##)

NOTES

1. LIMIT OF WORKS REFERS TO THE EXTENT OF DESIGN THAT WILL BE PRICED IN THE DESIGN COST ESTIMATE. LIMIT OF DESIGN REFERS TO THE DESIGN REQUIRED TO FINISH TURNING LANES AND / OR TIE INTO THE EXISTING CONDITIONS.
2. FOR PROPOSED ROAD BOUNDARY SETOUT, LOT AND AREA OF ACQUISITION INFORMATION REFER TO SHEETS NB11363-ECC-DG-9001 TO 9008.
3. INDICATED PROPERTY WORK SETOUT IS BASED ON BOUNDARIES SOURCED FROM RMS SURVEY [06.10.2011] WHERE POSSIBLE.
4. NO GUARANTEE OF ACCURACY IS GIVEN TO EXISTING BOUNDARIES NOT CONFIRMED BY SURVEY.

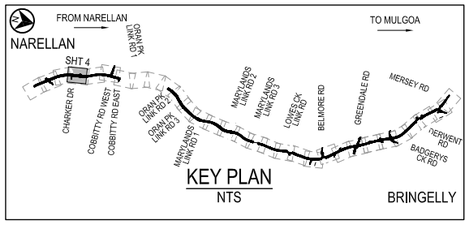

REV	DATE	DESCRIPTION	DRAWN	REVIEWED	APPROVAL
2	30/10/2012	REVISED 100% CONCEPT DESIGN	SH	AH	WS
1	18/10/2012	REVISED 100% CONCEPT DESIGN	SH	AH	WS
0	11/07/2012	ISSUE FOR RMS REVIEW 100% CONCEPT DESIGN	SH	AH	WS

TITLE	INITIAL	DATE
DRAFTSPERSON	ST	30/10/2012
DRAFTING CHECK	SH	30/10/2012
DESIGNER	WS	30/10/2012
DESIGN CHECK	AC	30/10/2012
DESIGN MANAGER	AH	30/10/2012
PROJECT MANAGER	WS	30/10/2012

ORIGINAL DRAWING AT A3 SIZE — SCALE 1:2000 (20 0 20 40) AT A3

CO-ORDINATE SYSTEM: MGA Zone 56 — HEIGHT DATUM: A.H.D.

SUB-CONSULTANT

CLIENT: Transport Roads & Maritime Services (NSW Government)

RMS FILE No. D00339.05.01

DESIGNER: Sinclair Knight Merz Pty Ltd, A.C.N. 001 024 095, 100 Christie Street, St Leonards NSW 2065 Australia, Tel: (02) 9928 2100 Fax (02) 9928 2500

PROJECT: CAMDEN AND LIVERPOOL COUNCIL AREAS
MR 154 THE NORTHERN ROAD
ROAD UPGRADE
BETWEEN THE OLD NORTHERN ROAD AND MERSEY ROAD
PROPERTY WORKS PLAN
SHEET 4 - STN 1300.0m TO 1800.0m

DESIGN MODEL FILE(S) USED FOR DOCUMENTATION OF THIS DRAWING: NB11363-ECC-DM-DESIGN-MX.100PC.0.TXT

STATUS: **CONCEPT DESIGN**

DISCIPLINE	RMS REGISTRATION No	
PW	0154.259.CD.0002	
PHASE	DRAWING No	REV
100%	NB11363-ECC-DG-9104	2

0 5 10 15 20 25 mm ON A3 ORIGINAL

This Drawing may have been prepared using colour and may be incomplete if copied

Cad File: C:\users\shall\appdata\local\temp\wiserib11363_1\dms00182\NB11363-ECC-DG-9101-9131.dwg

Plot Date: 30 Oct 2012 - 16:12:14

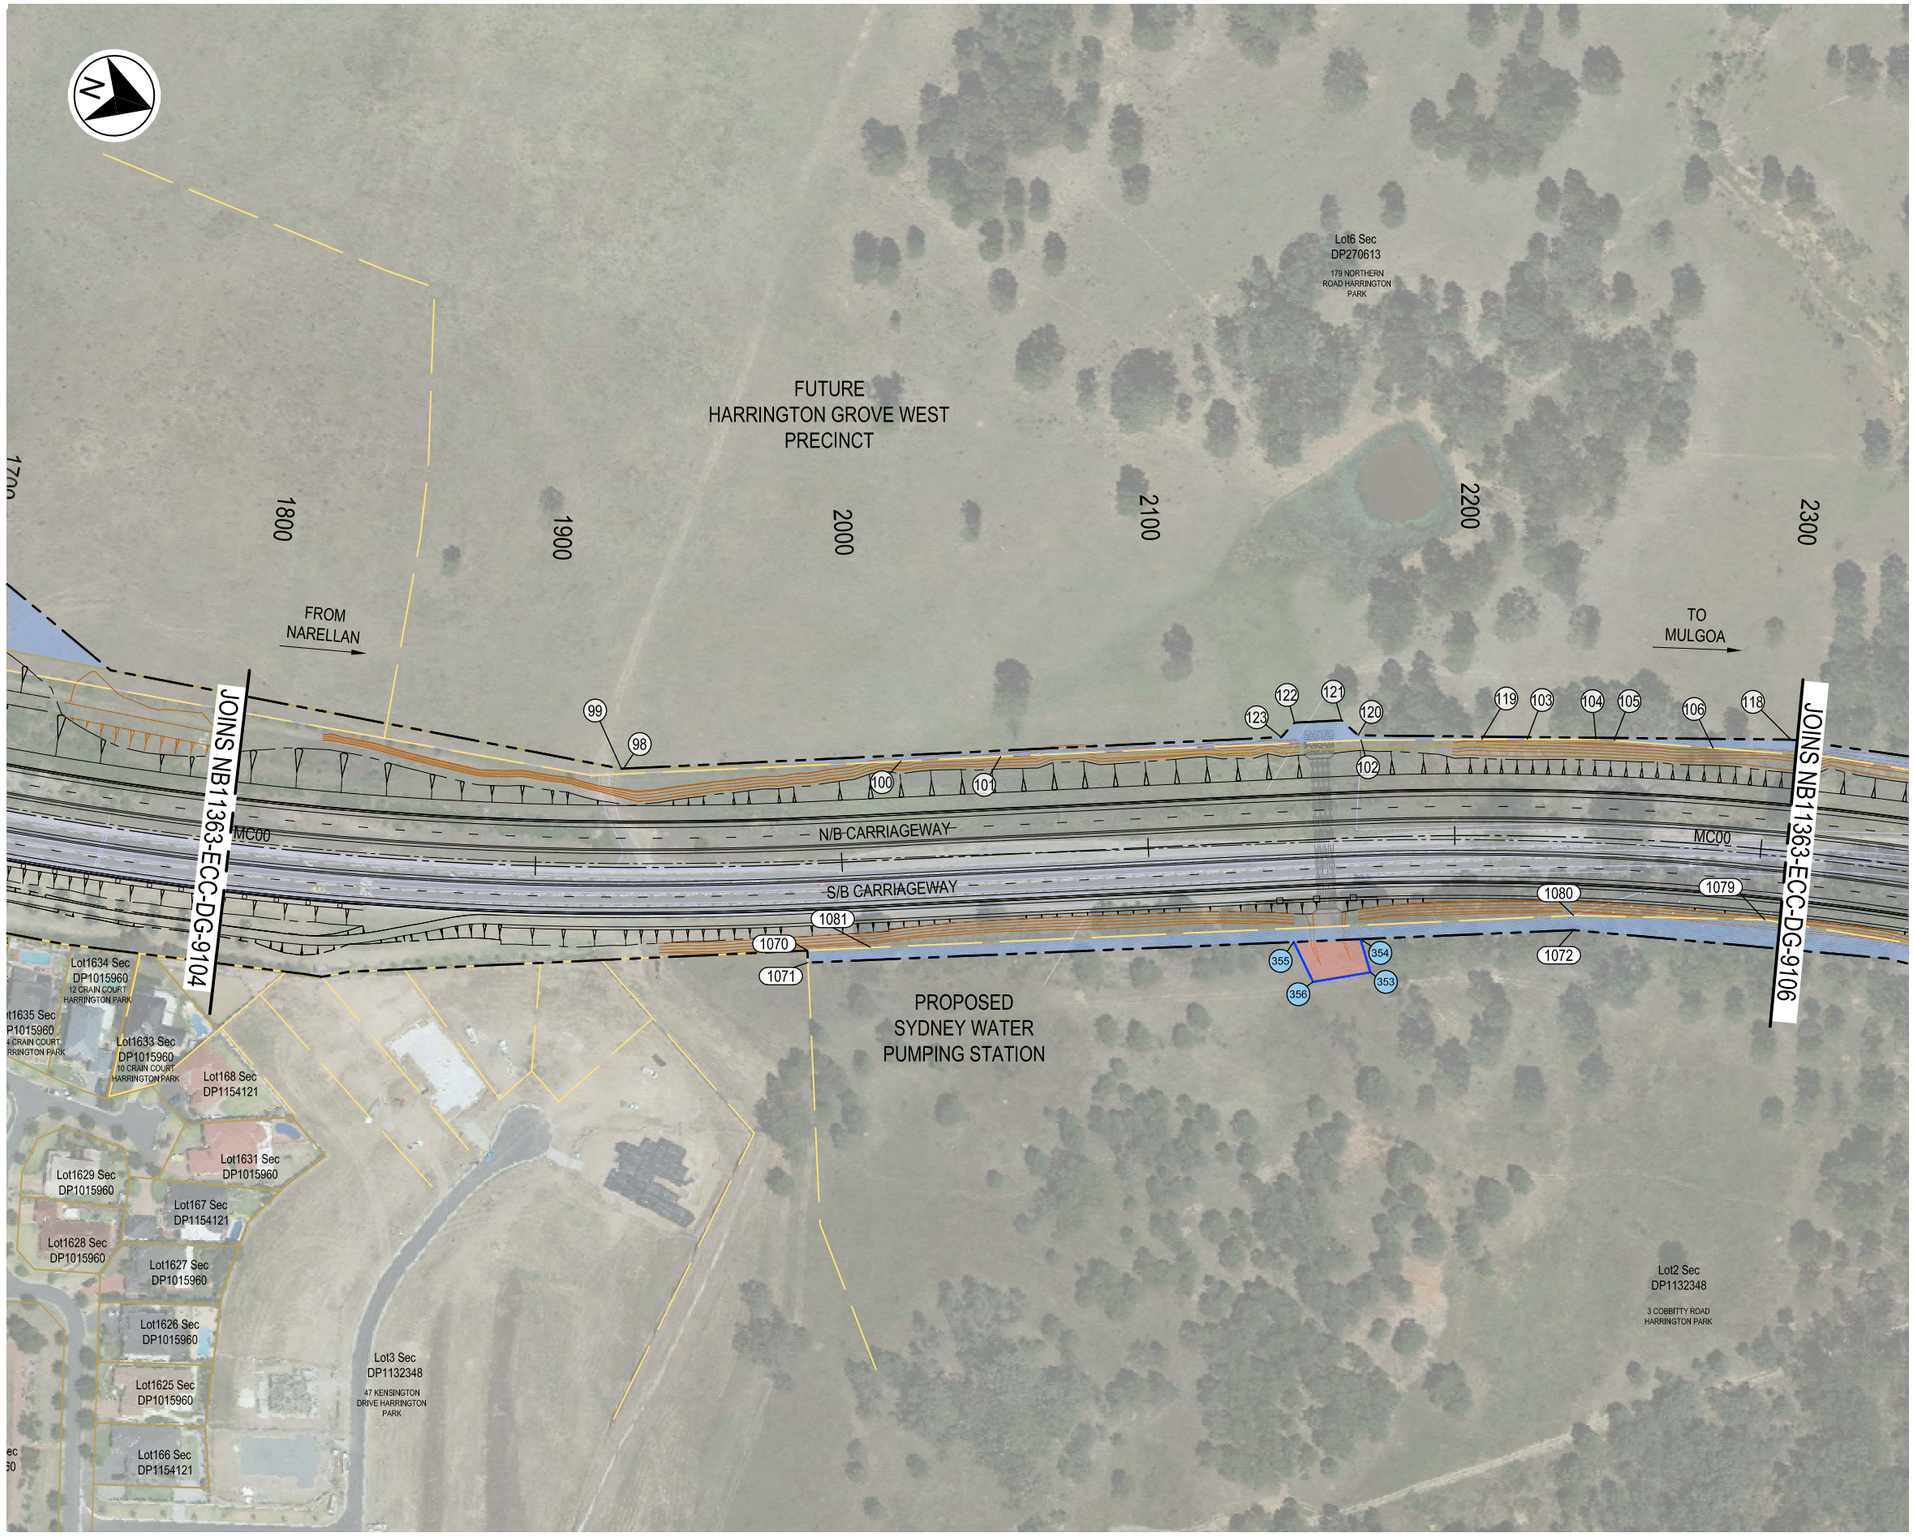

LEGEND

ROADWORKS [REFERENCE ONLY]

- CONTROL LINE

DRAINAGE [REFERENCE ONLY]

- INDICATIVE DRAINAGE CHANNEL EXTENTS
- PROPOSED CULVERT AND HEADWALLS

PROPERTY WORKS

- PROPOSED IMPACT BOUNDARY
- PROPOSED DRAINAGE EASEMENT
- EXISTING CADASTRAL BOUNDARY [SOURCED FROM RMS STRATEGIC DESIGN - UNSURVEYED]
- EXISTING CADASTRAL BOUNDARY [SOURCED FROM RMS SURVEY 06.10.2011]
- LOT NUMBER / SECTION (WHERE APPLICABLE) / DP (DEPOSITED PLAN) NUMBER / STREET / ROAD ADDRESS
  (e.g. Lot1633 Sec DP1015960 — 10 CRAIN COURT HARRINGTON PARK)
- LAND REQUIRED FOR ACQUISITION / ADJUSTMENT
- LAND REQUIRED FOR DRAINAGE EASEMENTS
- PROPOSED ROAD BOUNDARY SETOUT TAGS (#### / ##)
- PROPOSED DRAINAGE EASEMENT SETOUT TAGS (#### / ##)

NOTES

1. LIMIT OF WORKS REFERS TO THE EXTENT OF DESIGN THAT WILL BE PRICED IN THE DESIGN COST ESTIMATE. LIMIT OF DESIGN REFERS TO THE DESIGN REQUIRED TO FINISH TURNING LANES AND / OR TIE INTO THE EXISTING CONDITIONS.
2. FOR PROPOSED ROAD BOUNDARY SETOUT, LOT AND AREA OF ACQUISITION INFORMATION REFER TO SHEETS NB11363-ECC-DG-9001 TO 9008.
3. INDICATED PROPERTY WORK SETOUT IS BASED ON BOUNDARIES SOURCED FROM RMS SURVEY [06.10.2011] WHERE POSSIBLE.
4. NO GUARANTEE OF ACCURACY IS GIVEN TO EXISTING BOUNDARIES NOT CONFIRMED BY SURVEY.

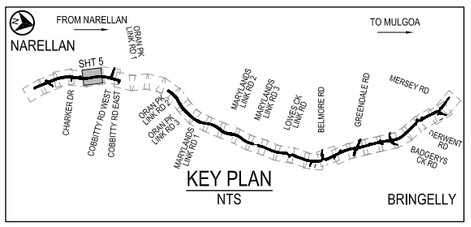

KEY PLAN
NTS
BRINGELLY

REV	DATE	DESCRIPTION	DRAWN	REVIEWED	APPROVAL
2	30/10/2012	REVISED 100% CONCEPT DESIGN	SH	AH	WS
1	18/10/2012	REVISED 100% CONCEPT DESIGN	SH	AH	WS
0	11/07/2012	ISSUE FOR RMS REVIEW 100% CONCEPT DESIGN	SH	AH	WS

TITLE	INITIAL	DATE
DRAFTSPERSON	ST	30/10/2012
DRAFTING CHECK	SH	30/10/2012
DESIGNER	WS	30/10/2012
DESIGN CHECK	AC	30/10/2012
DESIGN MANAGER	AH	30/10/2012
PROJECT MANAGER	WS	30/10/2012

ORIGINAL DRAWING AT A3 SIZE
SCALE 1:2000 (20 0 20 40) AT A3
CO-ORDINATE SYSTEM: MGA Zone 56
HEIGHT DATUM: A.H.D.

SUB-CONSULTANT

CLIENT
NSW GOVERNMENT Transport Roads & Maritime Services
RMS FILE No. D00339.05.01

DESIGNER
SINCLAIR KNIGHT MERZ SKM
Sinclair Knight Merz Pty Ltd
A.C.N. 001 024 095
100 Christie Street
St Leonards NSW 2065 Australia
Tel: (02) 9928 2100 Fax (02) 9928 2500

PROJECT
CAMDEN AND LIVERPOOL COUNCIL AREAS
MR 154 THE NORTHERN ROAD
ROAD UPGRADE
BETWEEN THE OLD NORTHERN ROAD AND MERSEY ROAD
PROPERTY WORKS PLAN
SHEET 5 - STN 1800.0m TO 2300.0m

DESIGN MODEL FILE(S) USED FOR DOCUMENTATION OF THIS DRAWING
NB11363-ECC-DM-DESIGN-MX.100PC.0.TXT

STATUS
CONCEPT DESIGN

DISCIPLINE	RMS REGISTRATION No	
PW	0154.259.CD.0002	
PHASE	DRAWING No	REV
100%	NB11363-ECC-DG-9105	2

Cad File: C:\users\sinsal\appdata\local\projectwise\nb11363_1\dms00182\NB11363-ECC-DG-9101-9131.dwg
Plot Date: 30 Oct 2012, - 16:12:27

0 5 10 15 20 25 mm ON A3 ORIGINAL

This Drawing may have been prepared using colour and may be Incomplete if copied