



Appendix A

Design drawings

- A.1 Urban Design Concept Drawings
- A.2 Design drawings TNR 4 AFC issue
- A.3 Design drawings TNR 6 AFC issue
- A.4 Design drawings TNR 5 AFC issue



A.1 Urban Design Concept Drawings

Drawings included in the Appendix for Urban Design concept drawings within the EIS.

SHEET NO.	TITLE	REV
1	CHAINAGE 0 TO 1,125	1
2	CHAINAGE 1,125 TO 2,300	1
3	CHAINAGE 2,300 TO 3,425	1
4	CHAINAGE 3,425 TO 4,650	1
5	CHAINAGE 4,650 TO 5,775	1
6	CHAINAGE 6,875 TO 7,850	1
7	CHAINAGE 6,875 TO 7,850	1
8	CHAINAGE 7,800 TO 8,100	1
9	CHAINAGE 8,050 TO 9,250	1
10	CHAINAGE 9,175 TO 10,400	1
11	CHAINAGE 10,325 TO 11,525	1
12	CHAINAGE 11,525 TO 12,700	1
13	CHAINAGE 12,700 TO 13,875	1
14	CHAINAGE 13,875 TO 15,075	1
15	CHAINAGE 15,075 TO 16,119	1

A.2 Design drawings TNR 4 AFC issue

Drawings included in the Appendix for Stage 4. Roads and Maritime number DS2016/000435.

SHEET NO.	TITLE	REV
UD-0000	COVER SHEET	1
UD-0001	SHEET REGISTER	1
UD-0002	LOCALITY PLAN	1
UD-0003	GENERAL NOTES	1
UD-0004	GENERAL LEGEND	1
UD-0005	SCHEDULES - PLANTING	1
UD-0101	LANDSCAPE DETAILS 1	1
UD-0102	LANDSCAPE DETAILS 2	1
UD-0103	LANDSCAPE DETAILS 3	1
UD-0201	LANDSCAPE SECTIONS 1	1
UD-0202	LANDSCAPE SECTIONS 2	1
UD-0203	LANDSCAPE SECTIONS 3	1
UD-0204	LANDSCAPE SECTIONS 4	1
UD-0205	LANDSCAPE SECTIONS 5	1
UD-0206	LANDSCAPE SECTIONS 6	1
UD-1001	ROADSIDE PLANTING PLAN 1	1
UD-1002	ROADSIDE PLANTING PLAN 2	1
UD-1003	ROADSIDE PLANTING PLAN 3	1
UD-1004	ROADSIDE PLANTING PLAN 4	1
UD-1005	ROADSIDE PLANTING PLAN 5	1
UD-1006	ROADSIDE PLANTING PLAN 6	1
UD-1007	ROADSIDE PLANTING PLAN 7	1
UD-1008	ROADSIDE PLANTING PLAN 8	1
UD-1009	ROADSIDE PLANTING PLAN 9	1
UD-1010	ROADSIDE PLANTING PLAN 10	1

SHEET NO.	TITLE	REV
UD-1011	ROADSIDE PLANTING PLAN 11	1
UD-1012	ROADSIDE PLANTING PLAN 12	1
UD-1013	ROADSIDE PLANTING PLAN 13	1
UD-1014	ROADSIDE PLANTING PLAN 14	1
UD-1015	ROADSIDE PLANTING PLAN 15	1
UD-1016	ROADSIDE PLANTING PLAN 16	1
UD-1017	ROADSIDE PLANTING PLAN 17	1
UD-1018	ROADSIDE PLANTING PLAN 18	1
UD-1019	ROADSIDE PLANTING PLAN 19	2
UD-1020	ROADSIDE PLANTING PLAN 20	1
UD-1021	ROADSIDE PLANTING PLAN 21	1
UD-1022	ROADSIDE PLANTING PLAN 22	1
UD-1023	ROADSIDE PLANTING PLAN 23	1
UD-1024	ROADSIDE PLANTING PLAN 24	1
UD-1025	ROADSIDE PLANTING PLAN 25	1
UD-1026	ROADSIDE PLANTING PLAN 26	1
UD-1027	ROADSIDE PLANTING PLAN 27	1

A.3 Design drawings TNR 6 AFC issue

Drawings included in the Appendix for Stage 6. Roads and Maritime number DS2016/002471 and sheet prefix of DES-TRN6-DD.

SHEET NO.	TITLE	REV
LA-0001	COVER SHEET	T1
LA-0002	KEY PLAN, DRAWING SCHEDULE, UTILITIES	T1
LA-0003	PLANT SCHEDULE	T1
LA-0101	SURFACES AND REVEGETATION	T1
LA-0102	SURFACES AND REVEGETATION	T1
LA-0103	SURFACES AND REVEGETATION	T1
LA-0104	SURFACES AND REVEGETATION	T1
LA-0105	SURFACES AND REVEGETATION	T1
LA-0106	SURFACES AND REVEGETATION	T1
LA-0107	SURFACES AND REVEGETATION	T1
LA-0109	SURFACES AND REVEGETATION	T1
LA-0110	SURFACES AND REVEGETATION	T1
LA-0111	SURFACES AND REVEGETATION	T1
LA-0112	SURFACES AND REVEGETATION	T1
LA-0113	SURFACES AND REVEGETATION	T1
LA-0114	SURFACES AND REVEGETATION	T1
LA-0115	SURFACES AND REVEGETATION	T1
LA-0116	SURFACES AND REVEGETATION	T1
LA-0118	SURFACES AND REVEGETATION	T1
LA-0119	SURFACES AND REVEGETATION	T1
LA-0120	SURFACES AND REVEGETATION	T1
LA-0121	SURFACES AND REVEGETATION	T1
LA-0122	SURFACES AND REVEGETATION	T1



SHEET NO.	TITLE	REV
LA-0123	SURFACES AND REVEGETATION	T1
LA-0124	SURFACES AND REVEGETATION	T1
LA-0125	SURFACES AND REVEGETATION	T1
LA-0126	SURFACES AND REVEGETATION	T1
LA-0127	SURFACES AND REVEGETATION	T1
LA-0201	CROSS SECTIONS	T1
LA-0202	CROSS SECTIONS	T1
LA-0301	MASS PLANTING BEDS	
LA-0302	MASS PLANTING BEDS	T1
LA-0303	TREES PODS AND RIPLINE PLANTING	T1
LA-0304	TREE PLANTING AND TREE PROTECTION	T1
LA-0305	WATER SENSITIVE DESIGN	T1
LA-0306	WATER SENSITIVE DESIGN	T1
LA-0401	Planting Beds Schedule - Ref La-0101	T1
LA-0402	Planting Beds Schedule - Ref La-0102	T1
LA-0403	Planting Beds Schedule - Ref La-0103	T1
LA-0404	Planting Beds Schedule - Ref La-0104	T1
LA-0405	Planting Beds Schedule - Ref La-0105	T1
LA-0406	Planting Beds Schedule - Ref La-0106	T1
LA-0407	Planting Beds Schedule - Ref La-0107	T1
LA-0408	Planting Beds Schedule - Ref La-0109	T1
LA-0409	Planting Beds Schedule - Ref La-0110	T1
LA-0410	Planting Beds Schedule - Ref La-0111	T1
LA-0411	Planting Beds Schedule - Ref La-0112	T1
LA-0412	Planting Beds Schedule - Ref La-0113	T1
LA-0413	Planting Beds Schedule - Ref La-0114	T1
LA-0414	Planting Beds Schedule - Ref La-0115	T1
LA-0415	Planting Beds Schedule - Ref La-0116, La-0118, La-0119	T1
LA-0416	Planting Beds Schedule - Ref La-0120	T1
LA-0417	Planting Beds Schedule - Ref La-0121	T1
LA-0418	Planting Beds Schedule - Ref La-0122, La-0123, La-0125	T1
LA-0419	Planting Beds Schedule - Ref La-0126	T1


A.4 Design drawings TNR 5 AFC issue

Drawings included in the Appendix for Stage 5. Roads and Maritime number DS2016/002687.

SHEET NO.	TITLE	REV
LS - 3601	LANDSCAPING PLAN SHEET 01 OF 34	A
LS - 3602	LANDSCAPING PLAN SHEET 02 OF 34	A
LS - 3603	LANDSCAPING PLAN SHEET 03 OF 34	A
LS - 3604	LANDSCAPING PLAN SHEET 04 OF 34	A
LS - 3605	LANDSCAPING PLAN SHEET 05 OF 34	A
LS - 3606	LANDSCAPING PLAN SHEET 06 OF 34	A
LS - 3607	LANDSCAPING PLAN SHEET 07 OF 34	A
LS - 3608	LANDSCAPING PLAN SHEET 08 OF 34	A


SHEET NO.	TITLE	REV
LS - 3609	LANDSCAPING PLAN SHEET 09 OF 34	A
LS - 3610	LANDSCAPING PLAN SHEET 10 OF 34	A
LS - 3611	LANDSCAPING PLAN SHEET 11 OF 34	A
LS - 3612	LANDSCAPING PLAN SHEET 12 OF 34	A
LS - 3613	LANDSCAPING PLAN SHEET 13 OF 34	A
LS - 3614	LANDSCAPING PLAN SHEET 14 OF 34	A
LS - 3615	LANDSCAPING PLAN SHEET 15 OF 34	A
LS - 3616	LANDSCAPING PLAN SHEET 16 OF 34	A
LS - 3617	LANDSCAPING PLAN SHEET 17 OF 34	A
LS - 3618	LANDSCAPING PLAN SHEET 18 OF 34	A
LS - 3619	LANDSCAPING PLAN SHEET 19 OF 34	A
LS - 3620	LANDSCAPING PLAN SHEET 20 OF 34	A
LS - 3621	LANDSCAPING PLAN SHEET 21 OF 34	B
LS - 3622	LANDSCAPING PLAN SHEET 22 OF 34	B
LS - 3623	LANDSCAPING PLAN SHEET 23 OF 34	B
LS - 3624	LANDSCAPING PLAN SHEET 24 OF 34	B
LS - 3625	LANDSCAPING PLAN SHEET 25 OF 34	A
LS - 3626	LANDSCAPING PLAN SHEET 26 OF 34	A
LS - 3627	LANDSCAPING PLAN SHEET 27 OF 34	A
LS - 3628	LANDSCAPING PLAN SHEET 28 OF 34	A
LS - 3629	LANDSCAPING PLAN SHEET 29 OF 34	A
LS - 3630	LANDSCAPING PLAN SHEET 30 OF 34	A
LS - 3631	LANDSCAPING PLAN SHEET 31 OF 34	A
LS - 3632	LANDSCAPING PLAN SHEET 32 OF 34	A
LS - 3633	LANDSCAPING PLAN SHEET 33 OF 34	A
LS - 3634	LANDSCAPING PLAN SHEET 34 OF 34	A
LS - 3651	LANDSCAPING SECTIONS & SCHEDULES 1 OF 11	A
LS - 3652	LANDSCAPING SECTIONS & SCHEDULES 2 OF 11	A
LS - 3653	LANDSCAPING SECTIONS & SCHEDULES 3 OF 11	A
LS - 3654	LANDSCAPING SECTIONS & SCHEDULES 4 OF 11	A
LS - 3655	LANDSCAPING SECTIONS & SCHEDULES 5 OF 11	A
LS - 3656	LANDSCAPING SECTIONS & SCHEDULES 6 OF 11	A
LS - 3657	LANDSCAPING SECTIONS & SCHEDULES 7 OF 11	A
LS - 3658	LANDSCAPING SECTIONS & SCHEDULES 8 OF 11	A
LS - 3659	LANDSCAPING SECTIONS & SCHEDULES 9 OF 11	B
LS - 3660	LANDSCAPING SECTIONS & SCHEDULES 10 OF 11	B
LS - 3661	LANDSCAPING SECTIONS & SCHEDULES 11 OF 11	A

URBAN DESIGN CONCEPT

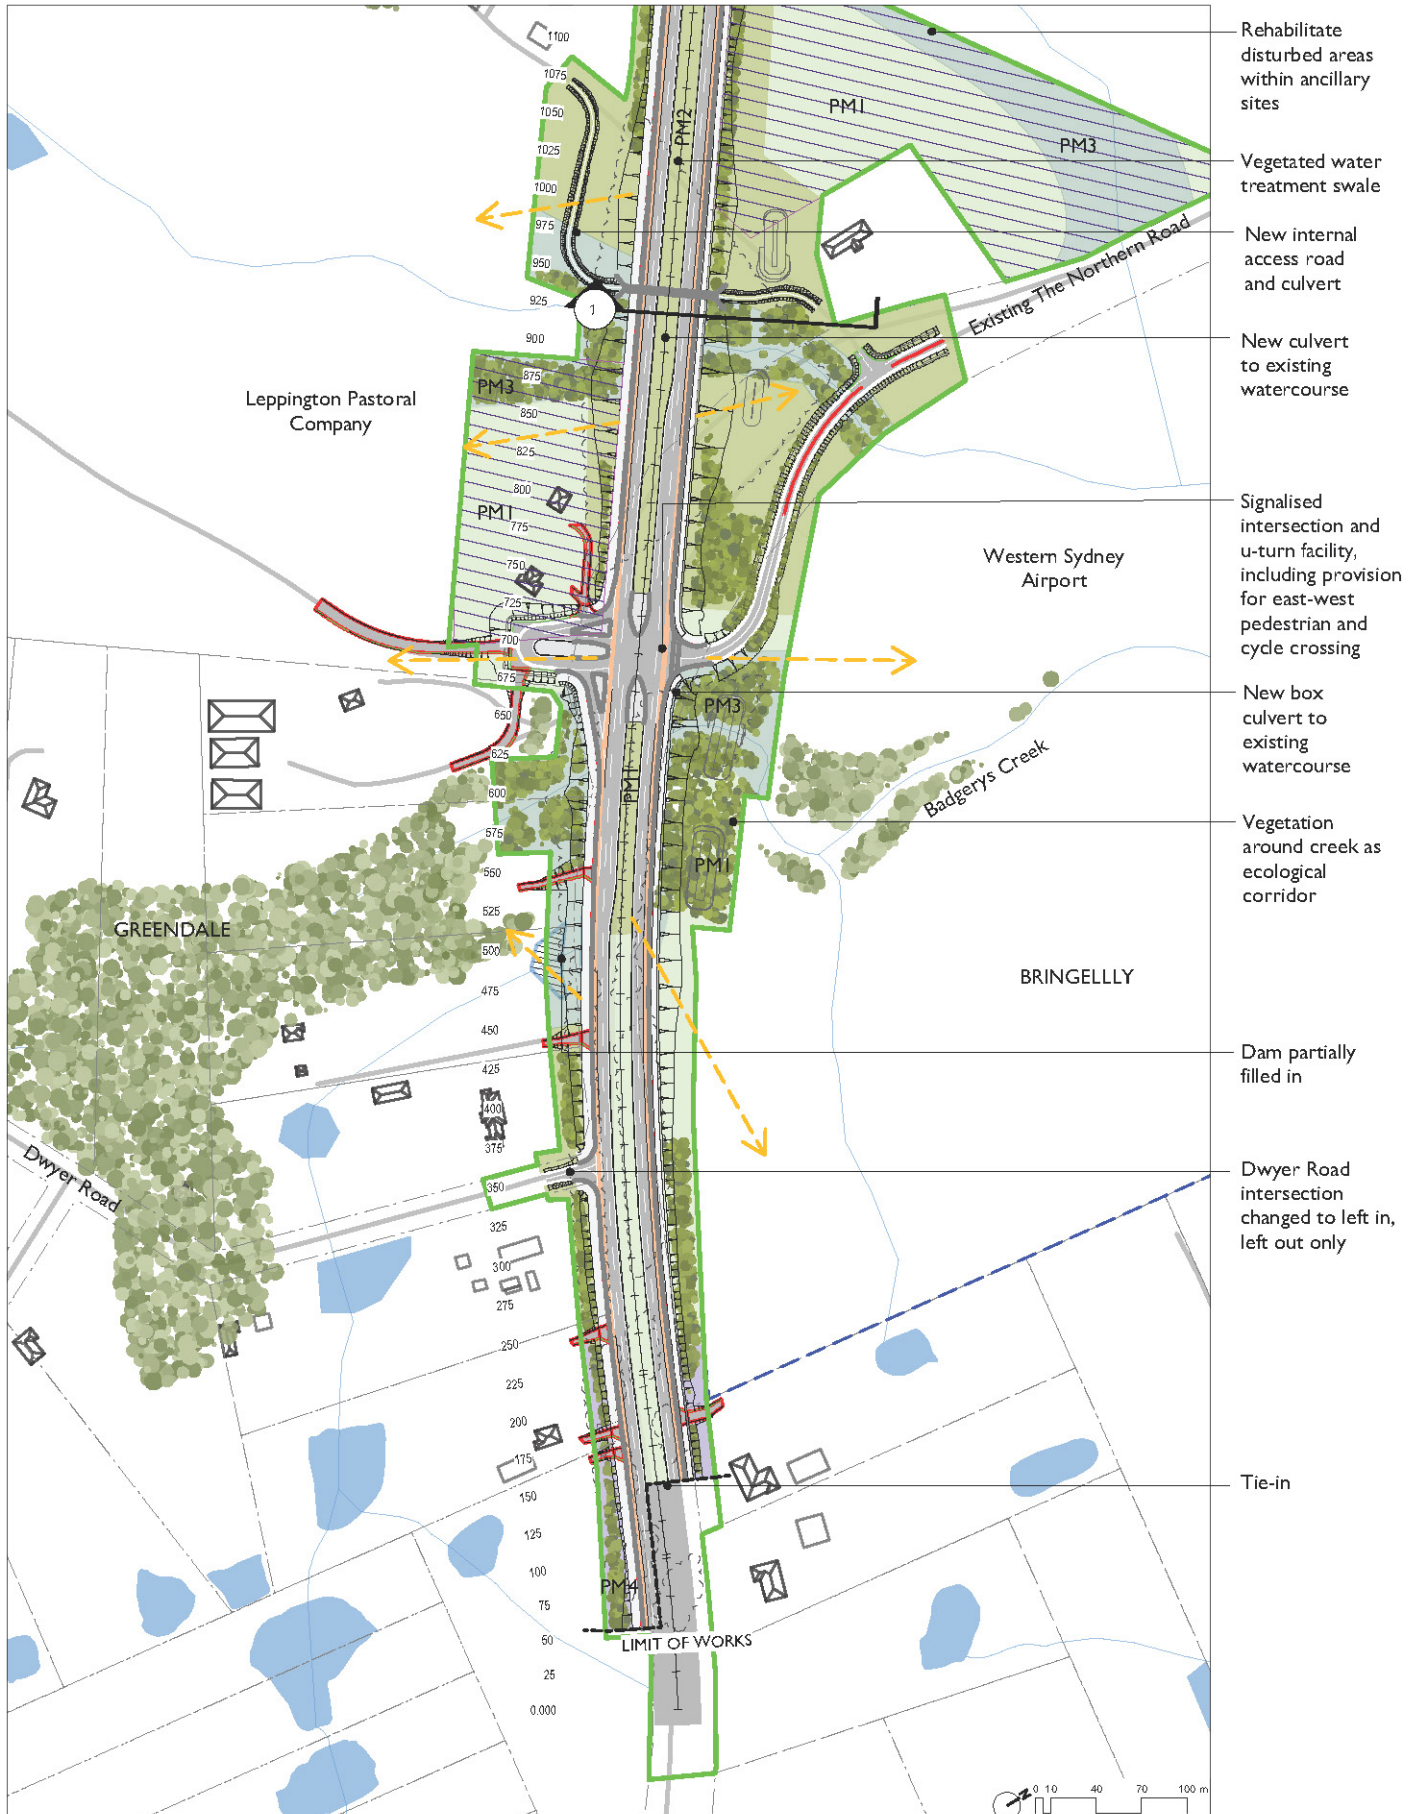


Sheet 1 - Chainage 0 to 1,125 approximately.

URBAN DESIGN CONCEPT

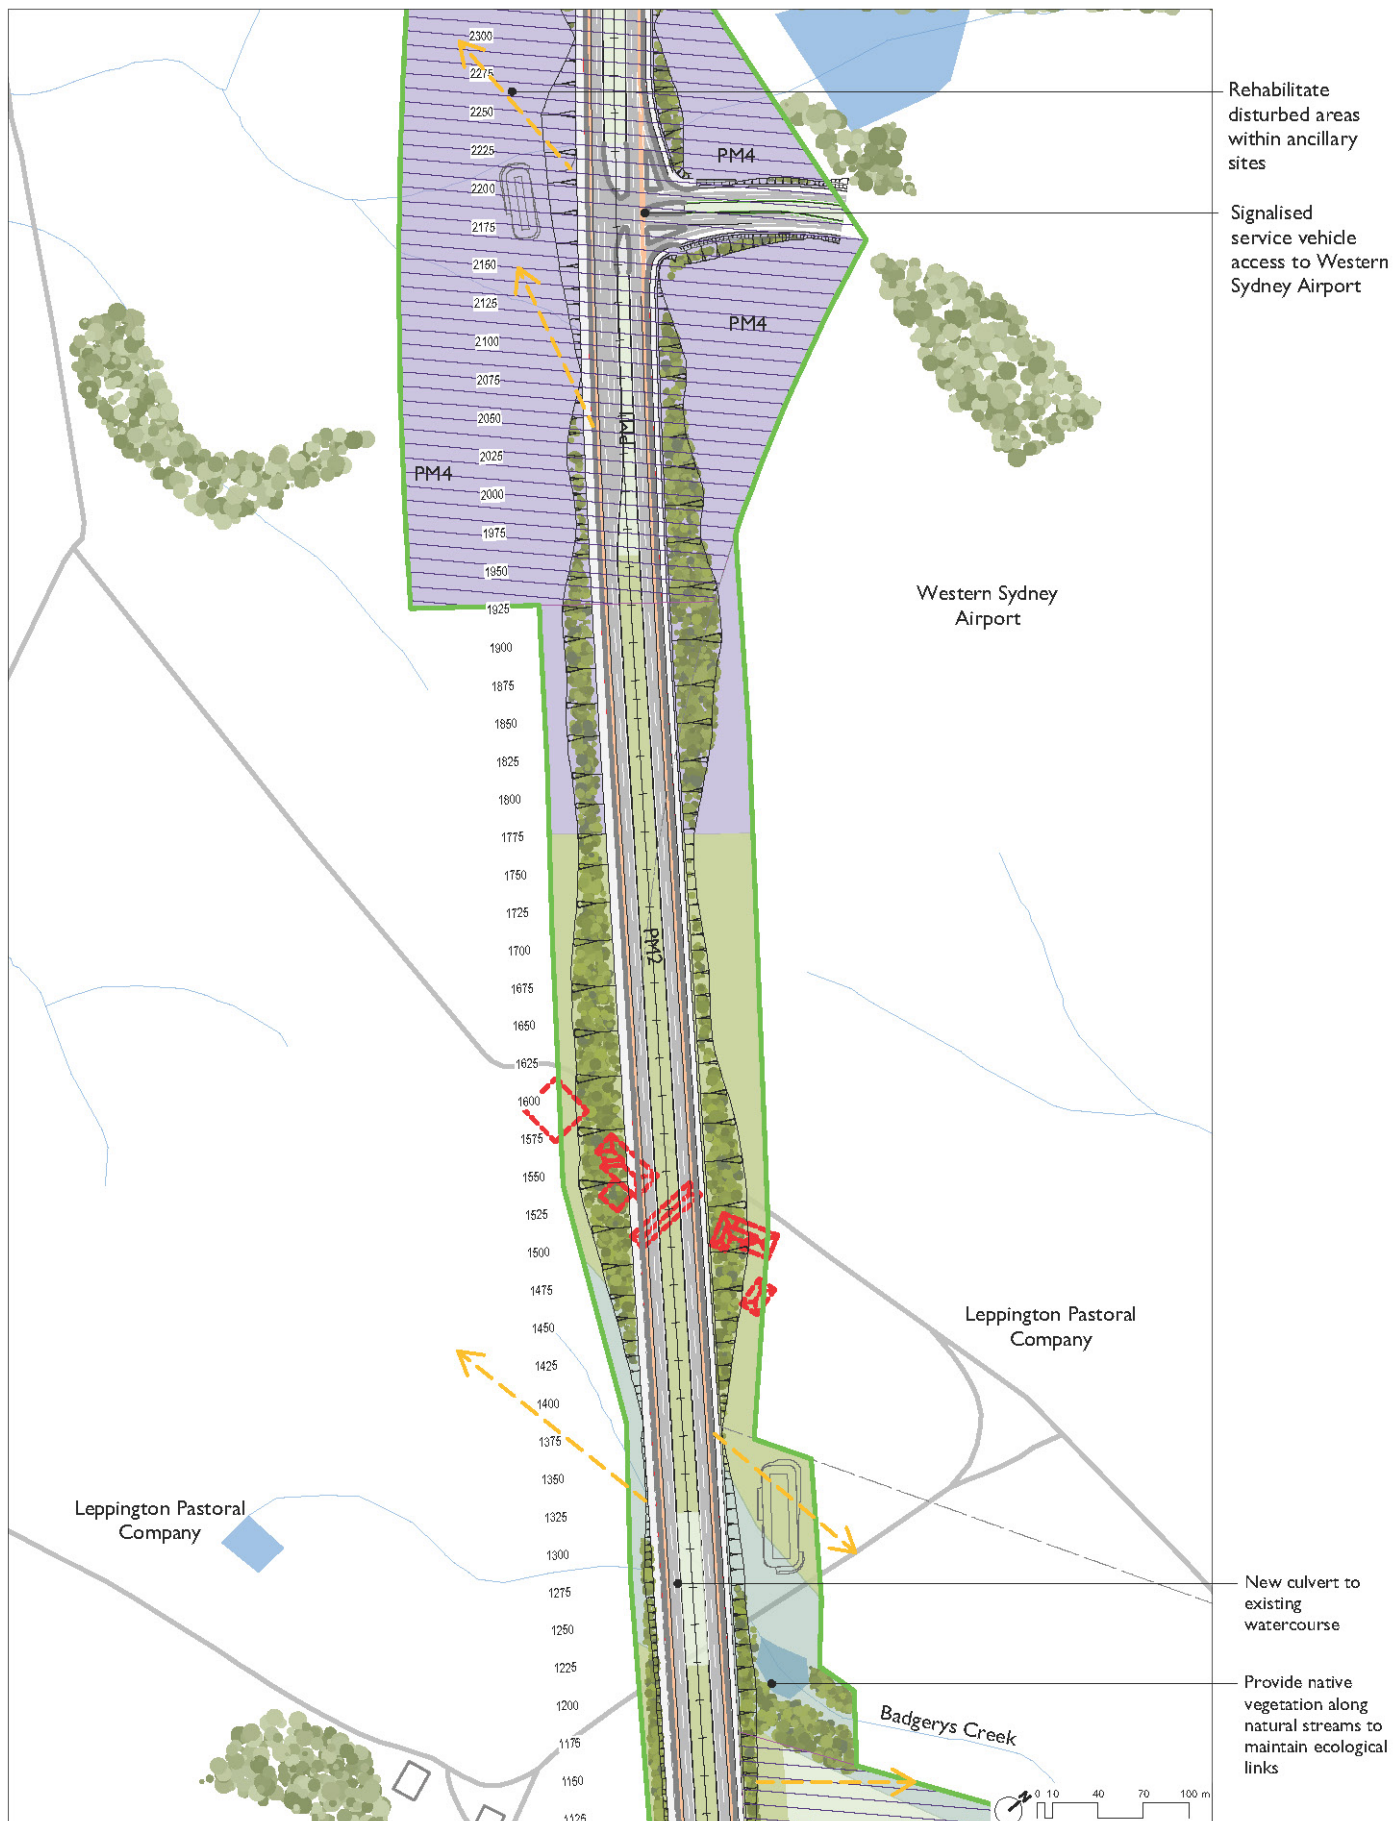


Sheet 2 - Chainage 1,125 to 2,300 approximately

URBAN DESIGN CONCEPT

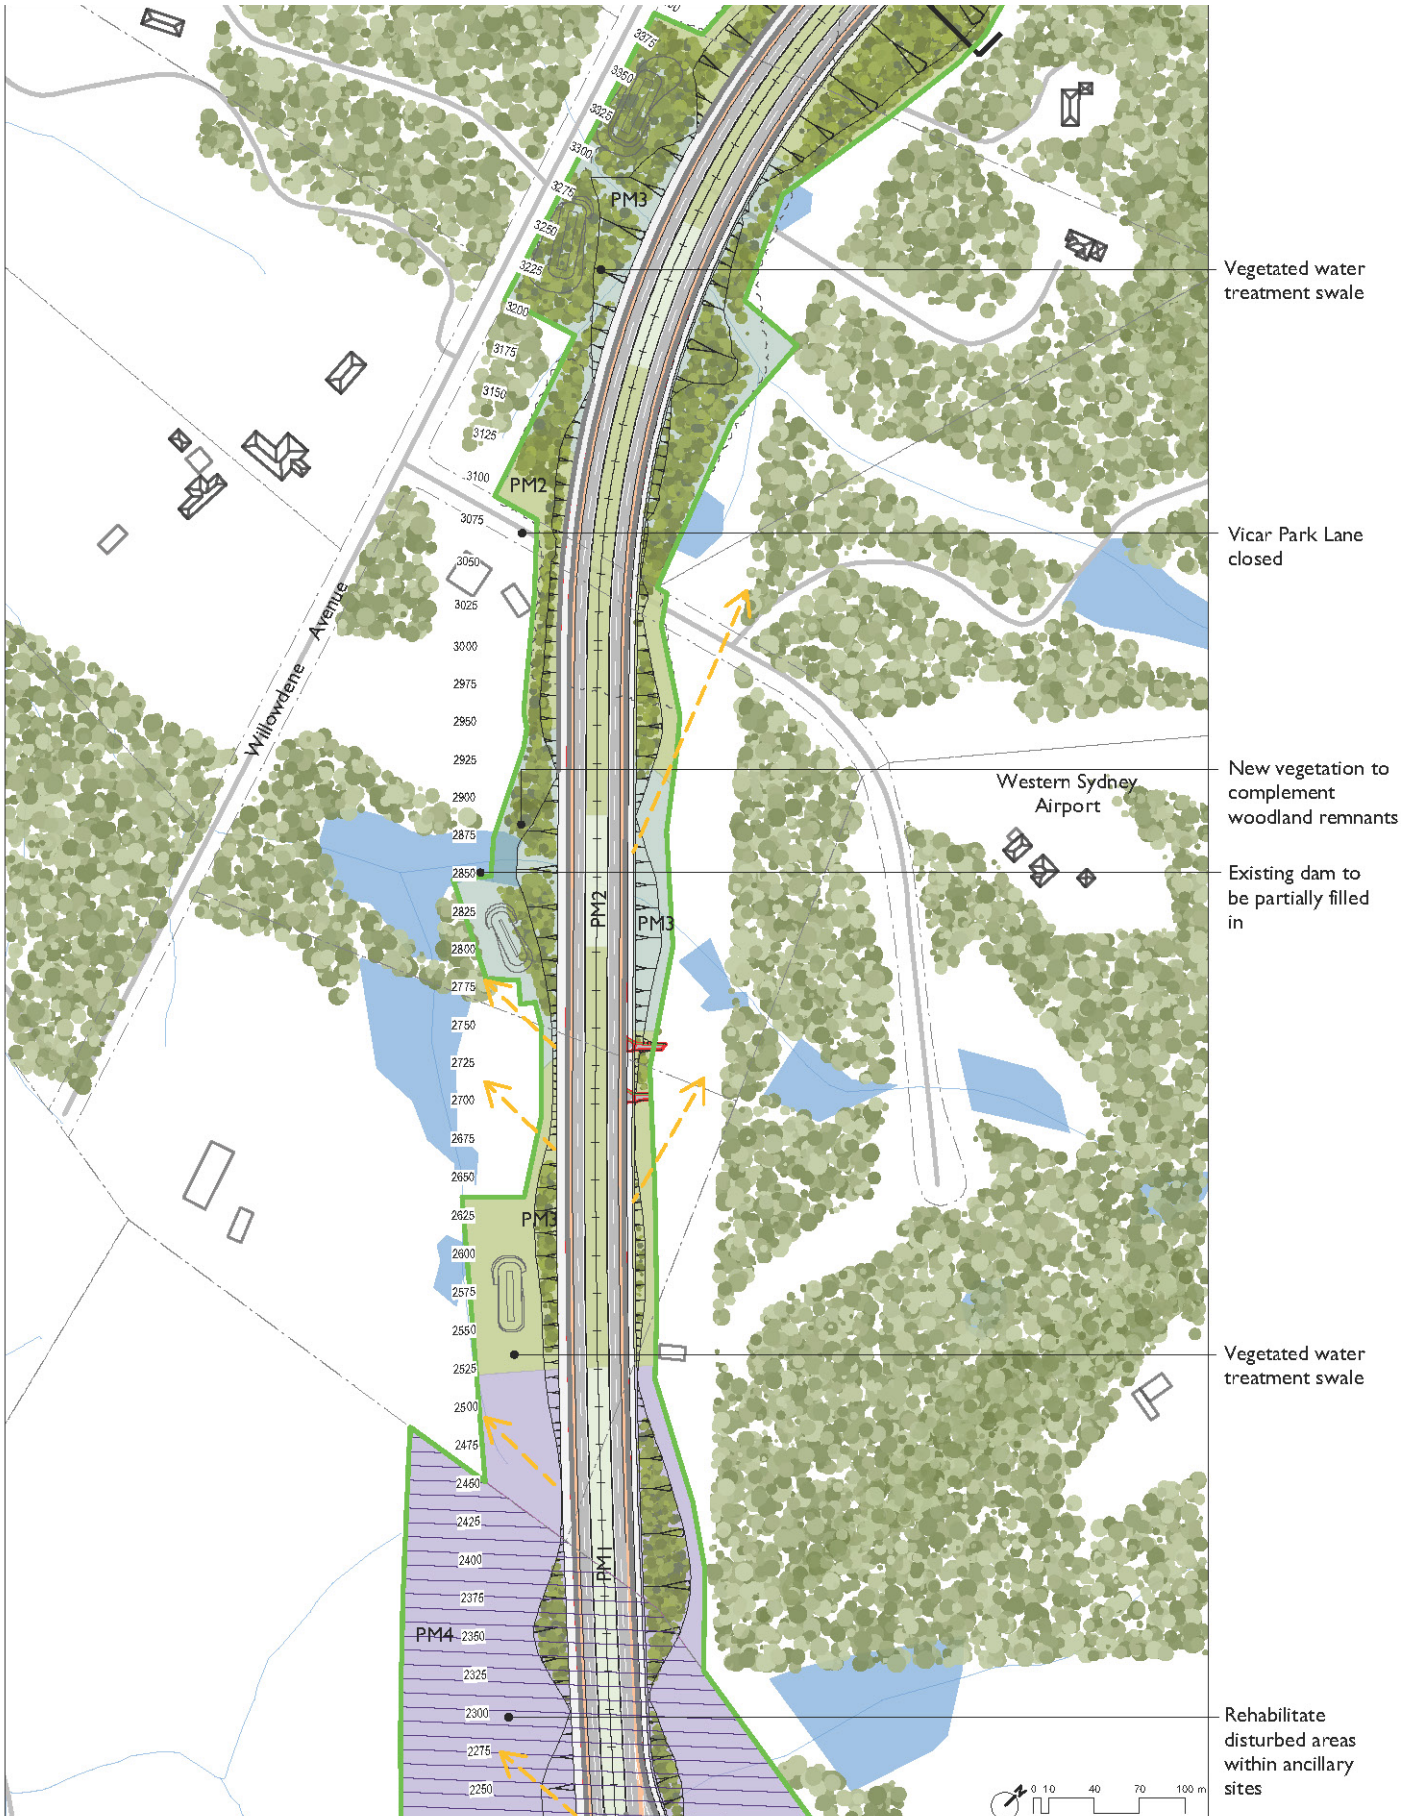


Sheet 5 - Channage 2,250 to 3,425 approximately

URBAN DESIGN CONCEPT

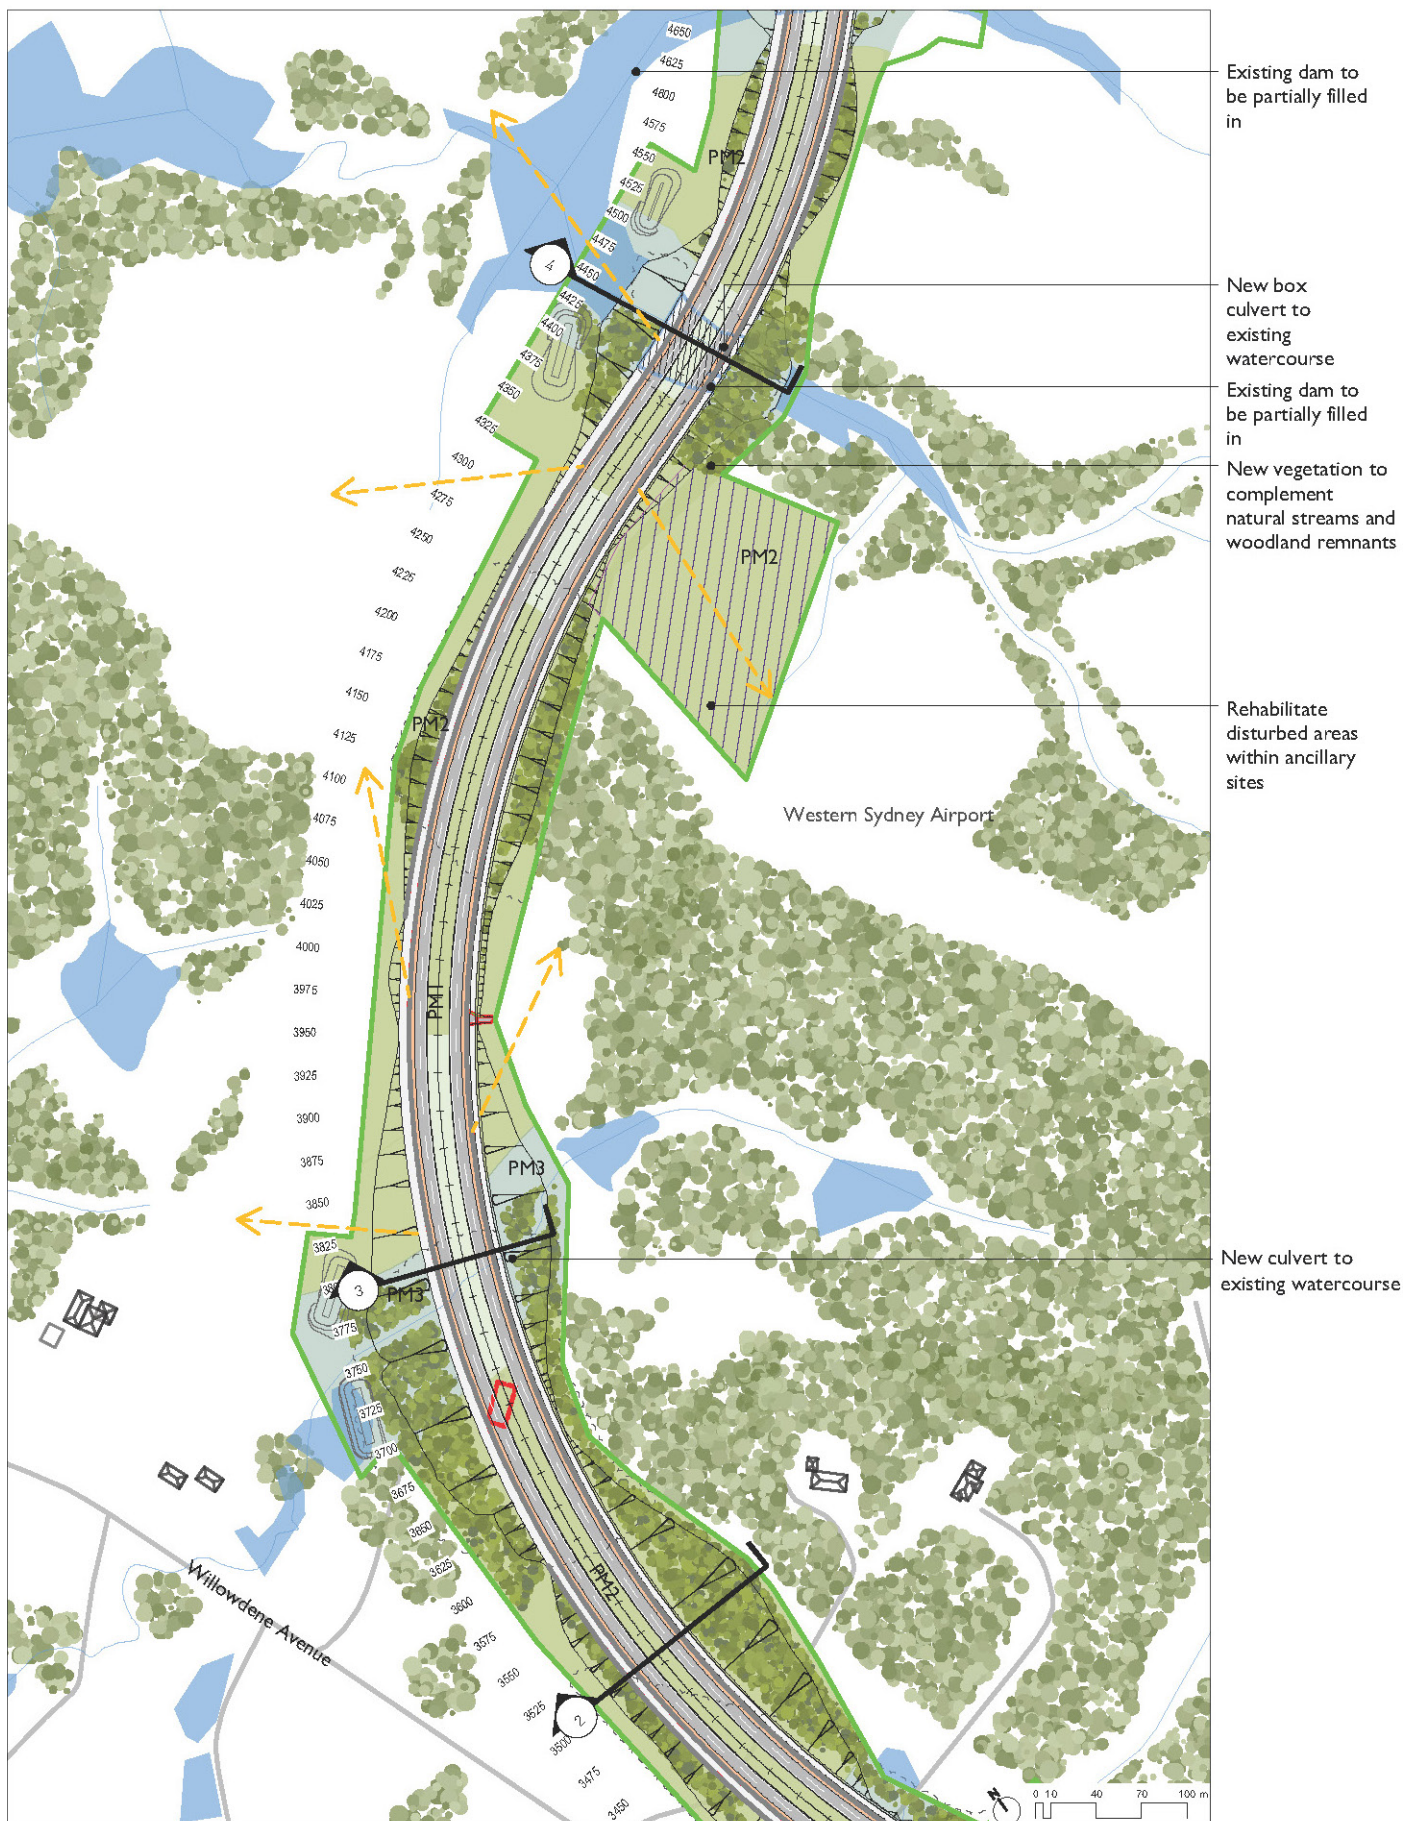


Sheet 4 - Chainage 3,425 to 4,650 approximately

URBAN DESIGN CONCEPT

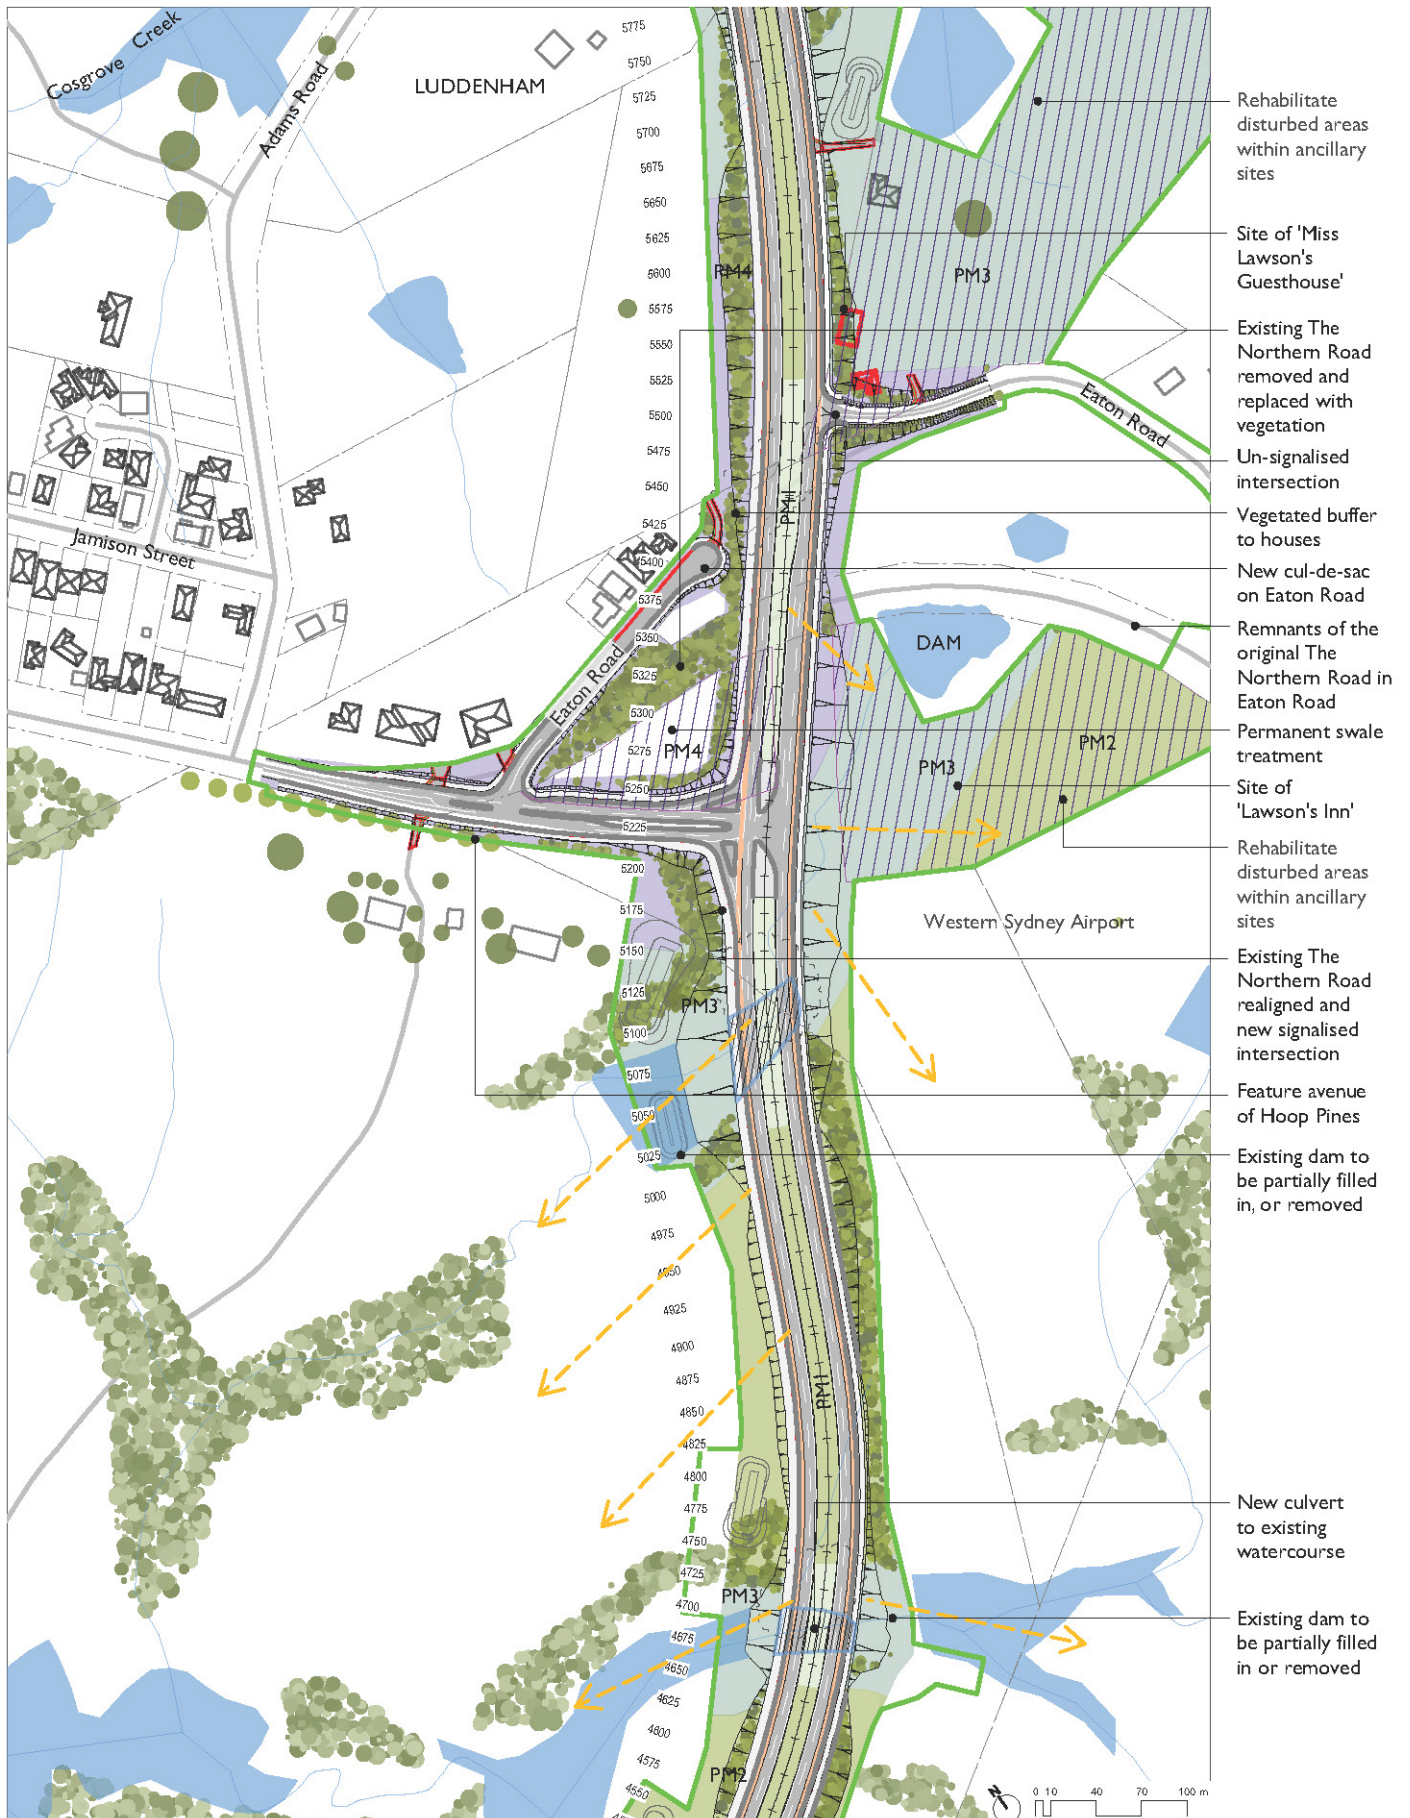

Sheet 5 - Chainage 4,550 to 5,775 approximately

URBAN DESIGN CONCEPT

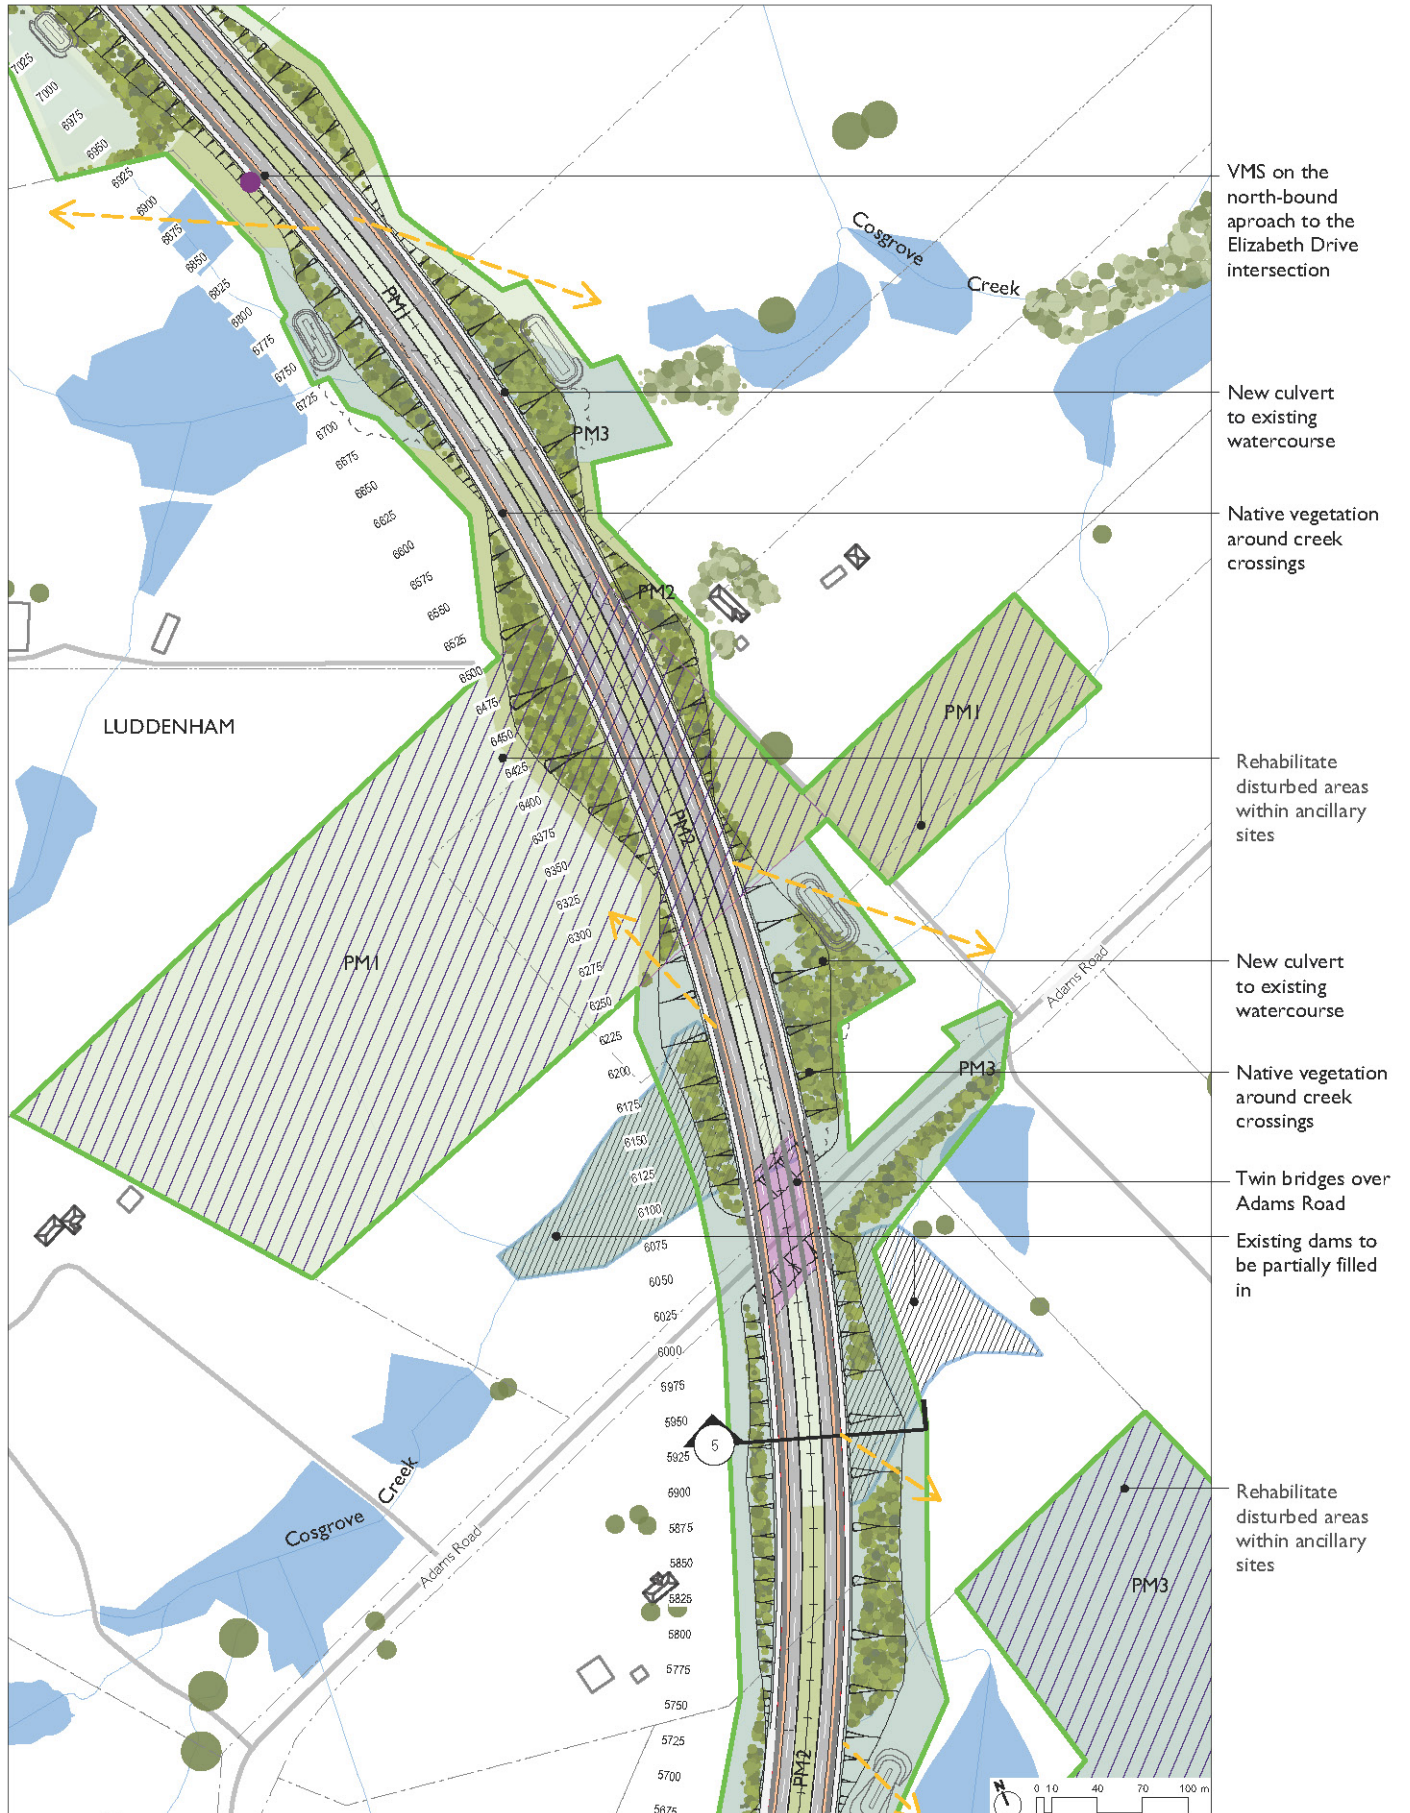

Sheet 6 - Chainage 5,675 to 7,025 approximately




URBAN DESIGN CONCEPT




Sheet 8 - Chainage 7,800 to 8,100, including the re-aligned Elizabeth Drive

URBAN DESIGN CONCEPT

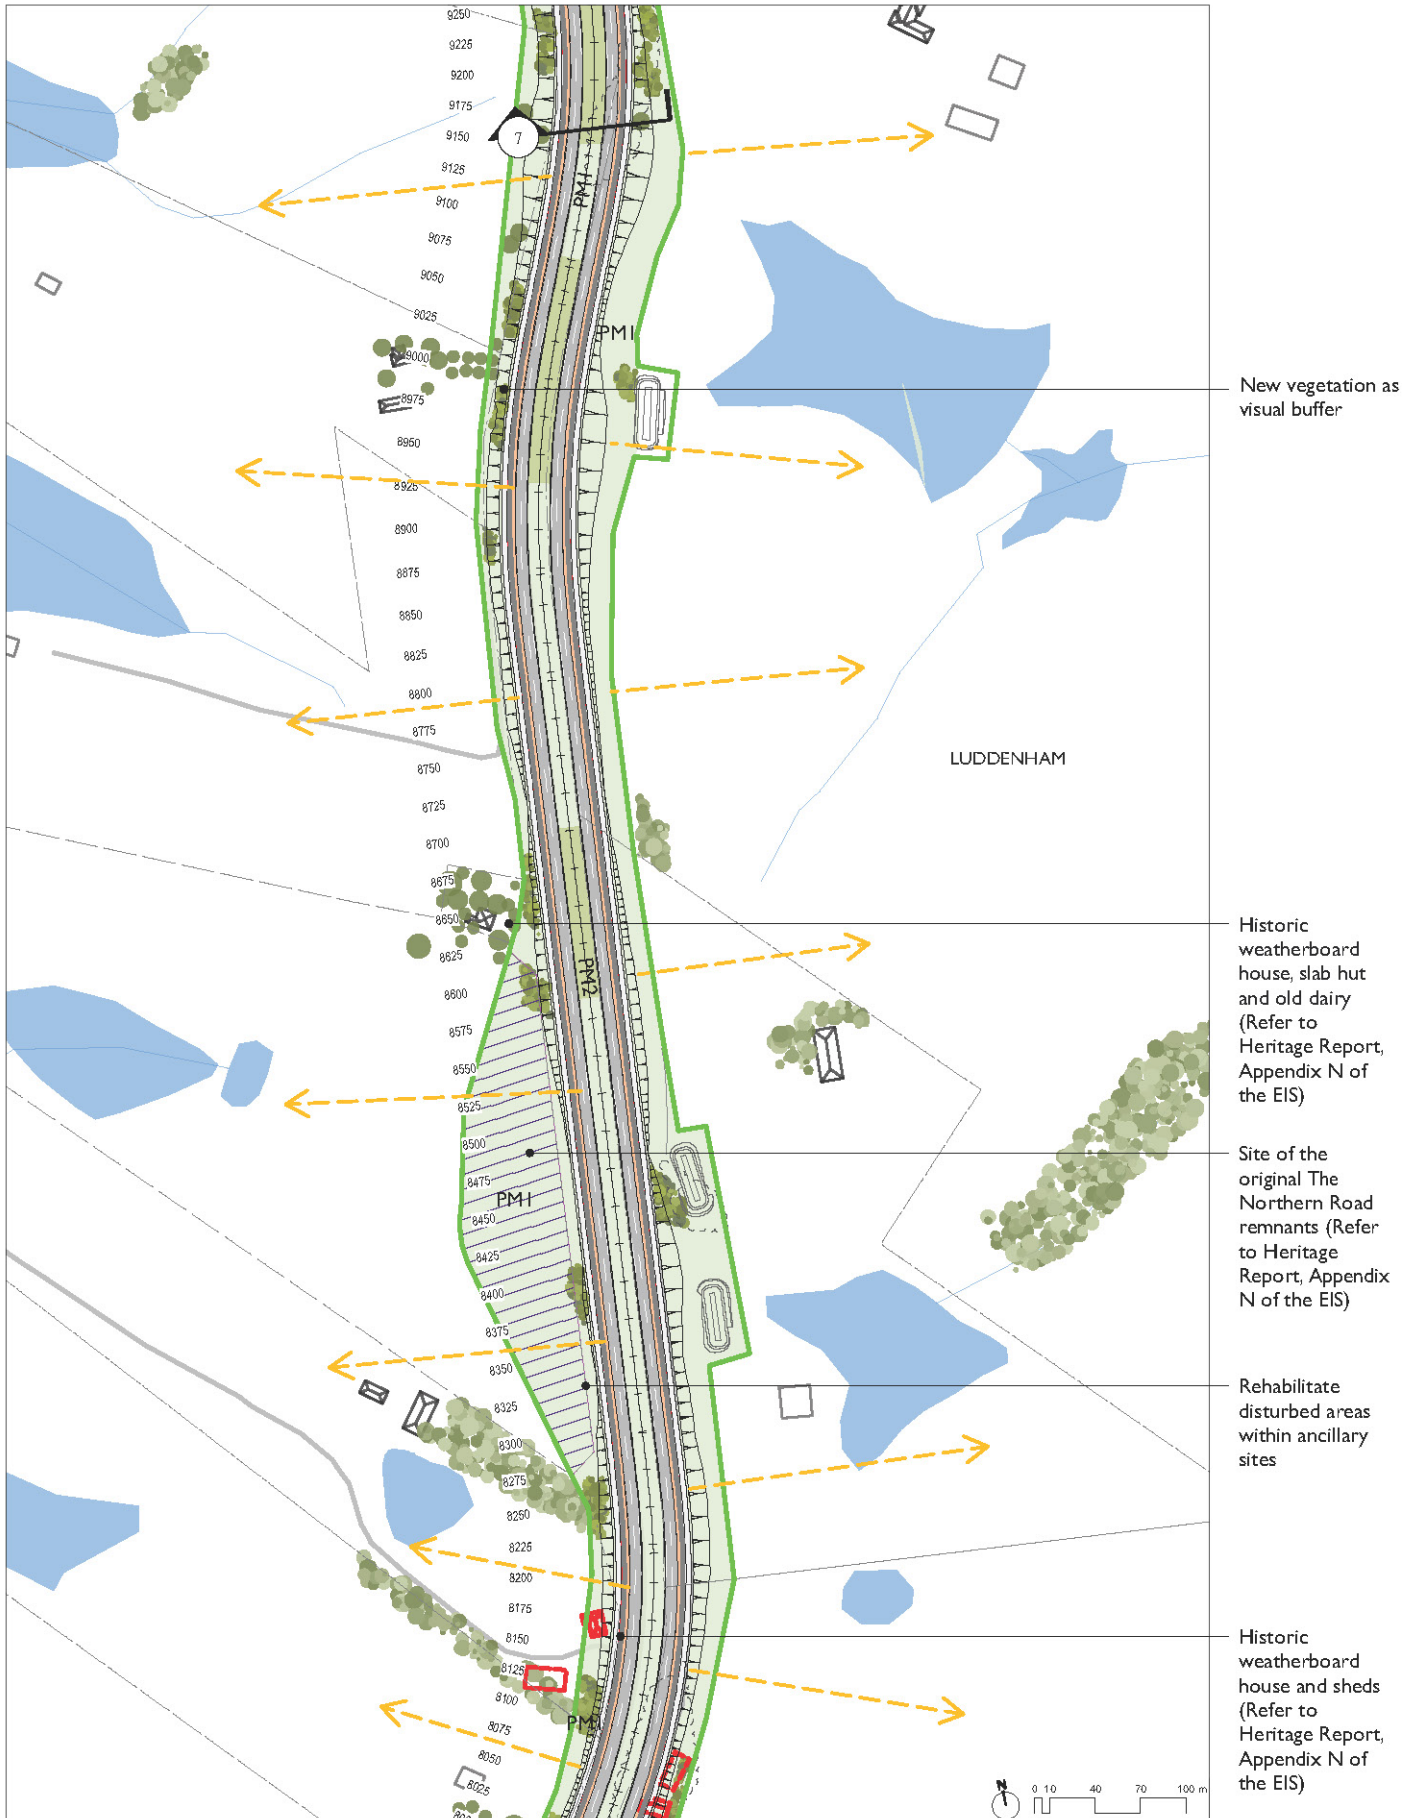


Sheet 9 - Chainage 8,050 to 9,250 approximately

URBAN DESIGN CONCEPT

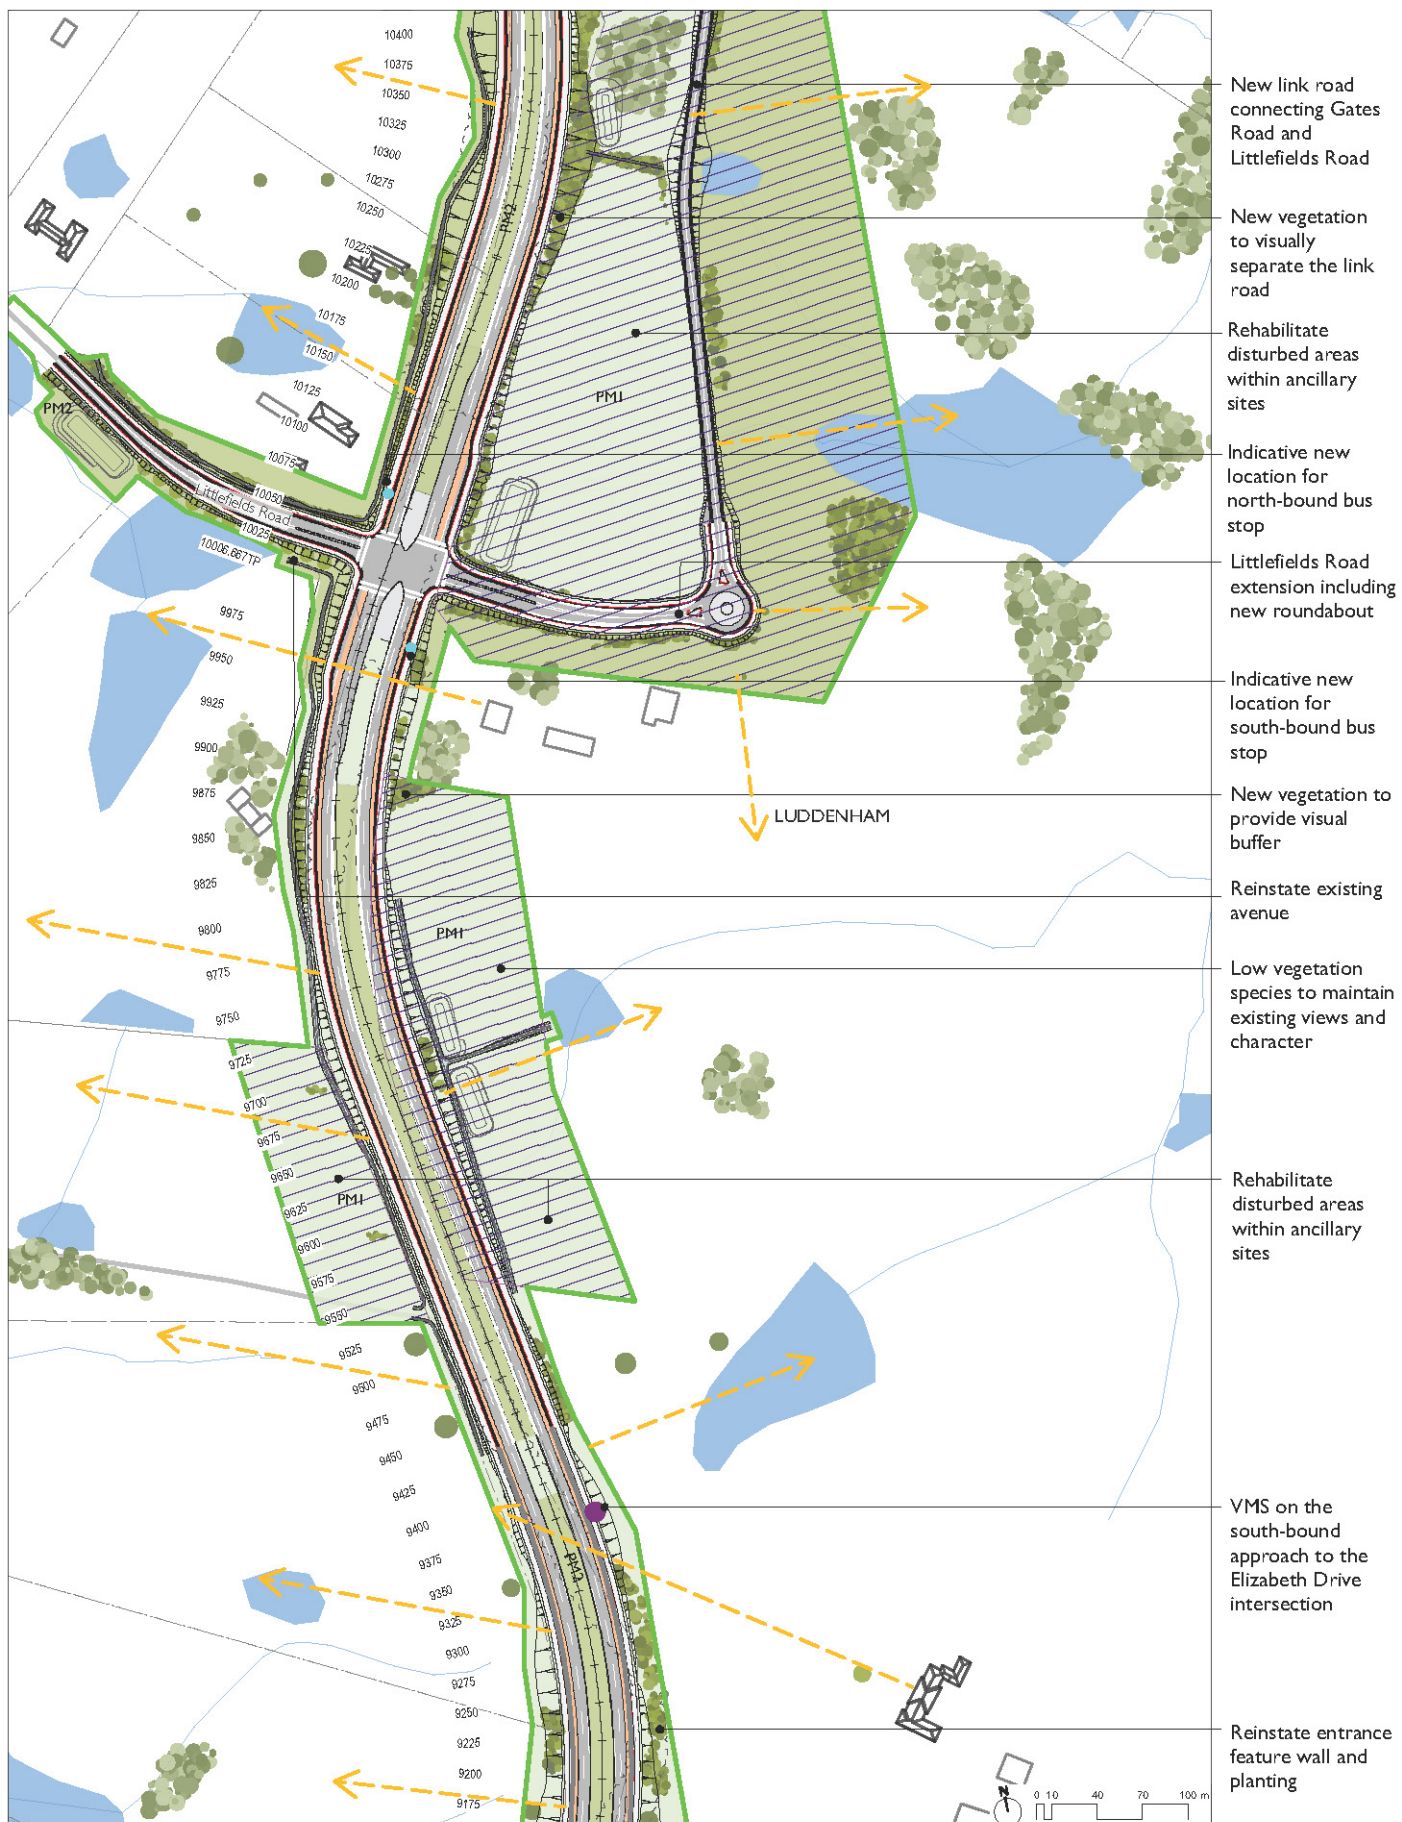


Sheet 10 - Chainage 9,175 to 10,400 approximately

URBAN DESIGN CONCEPT

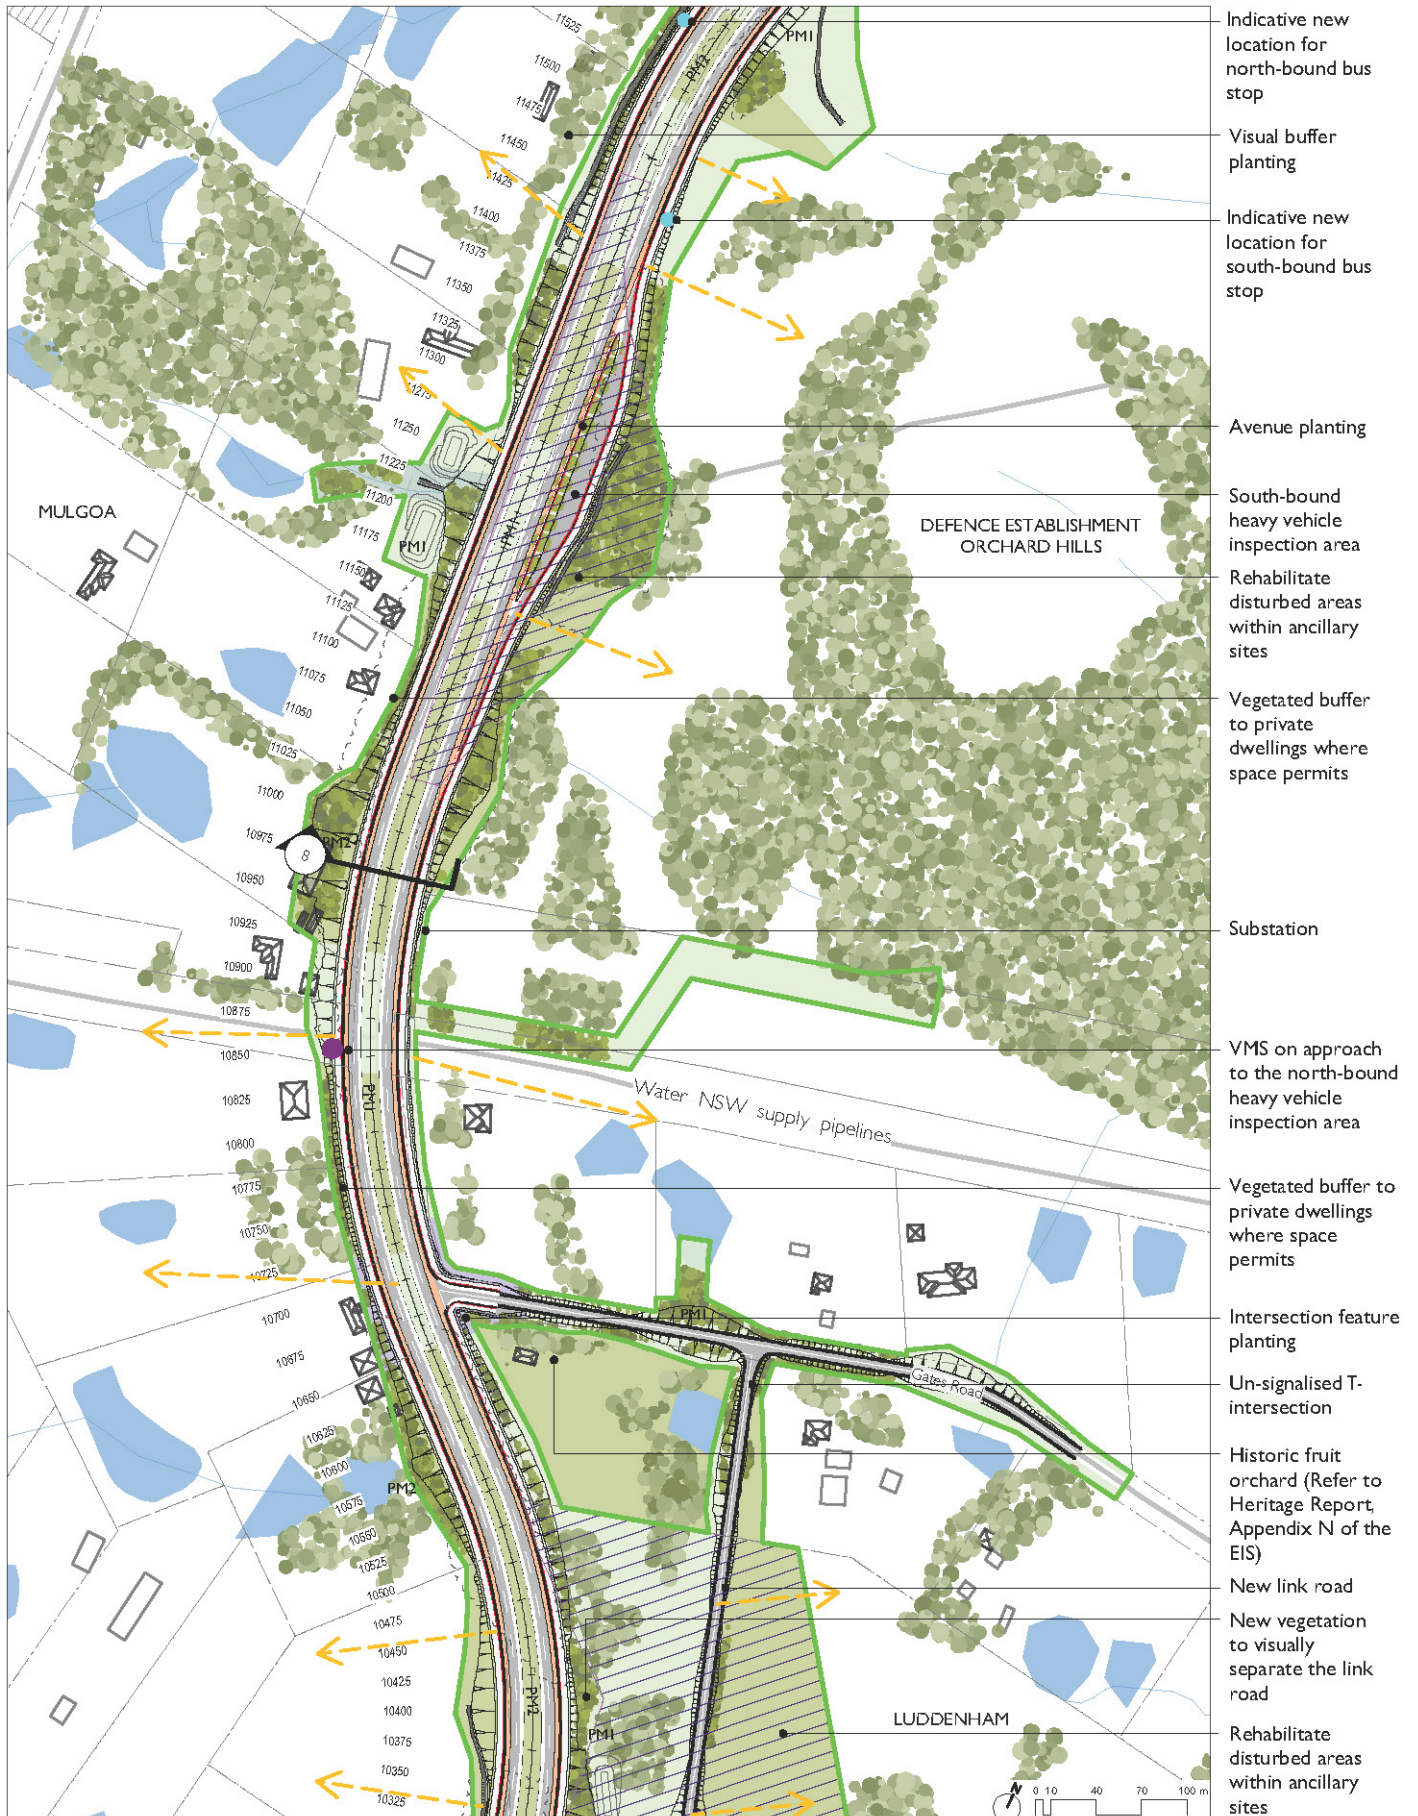


Sheet 11 - Chainage 10,325 to 11,525 approximately

URBAN DESIGN CONCEPT

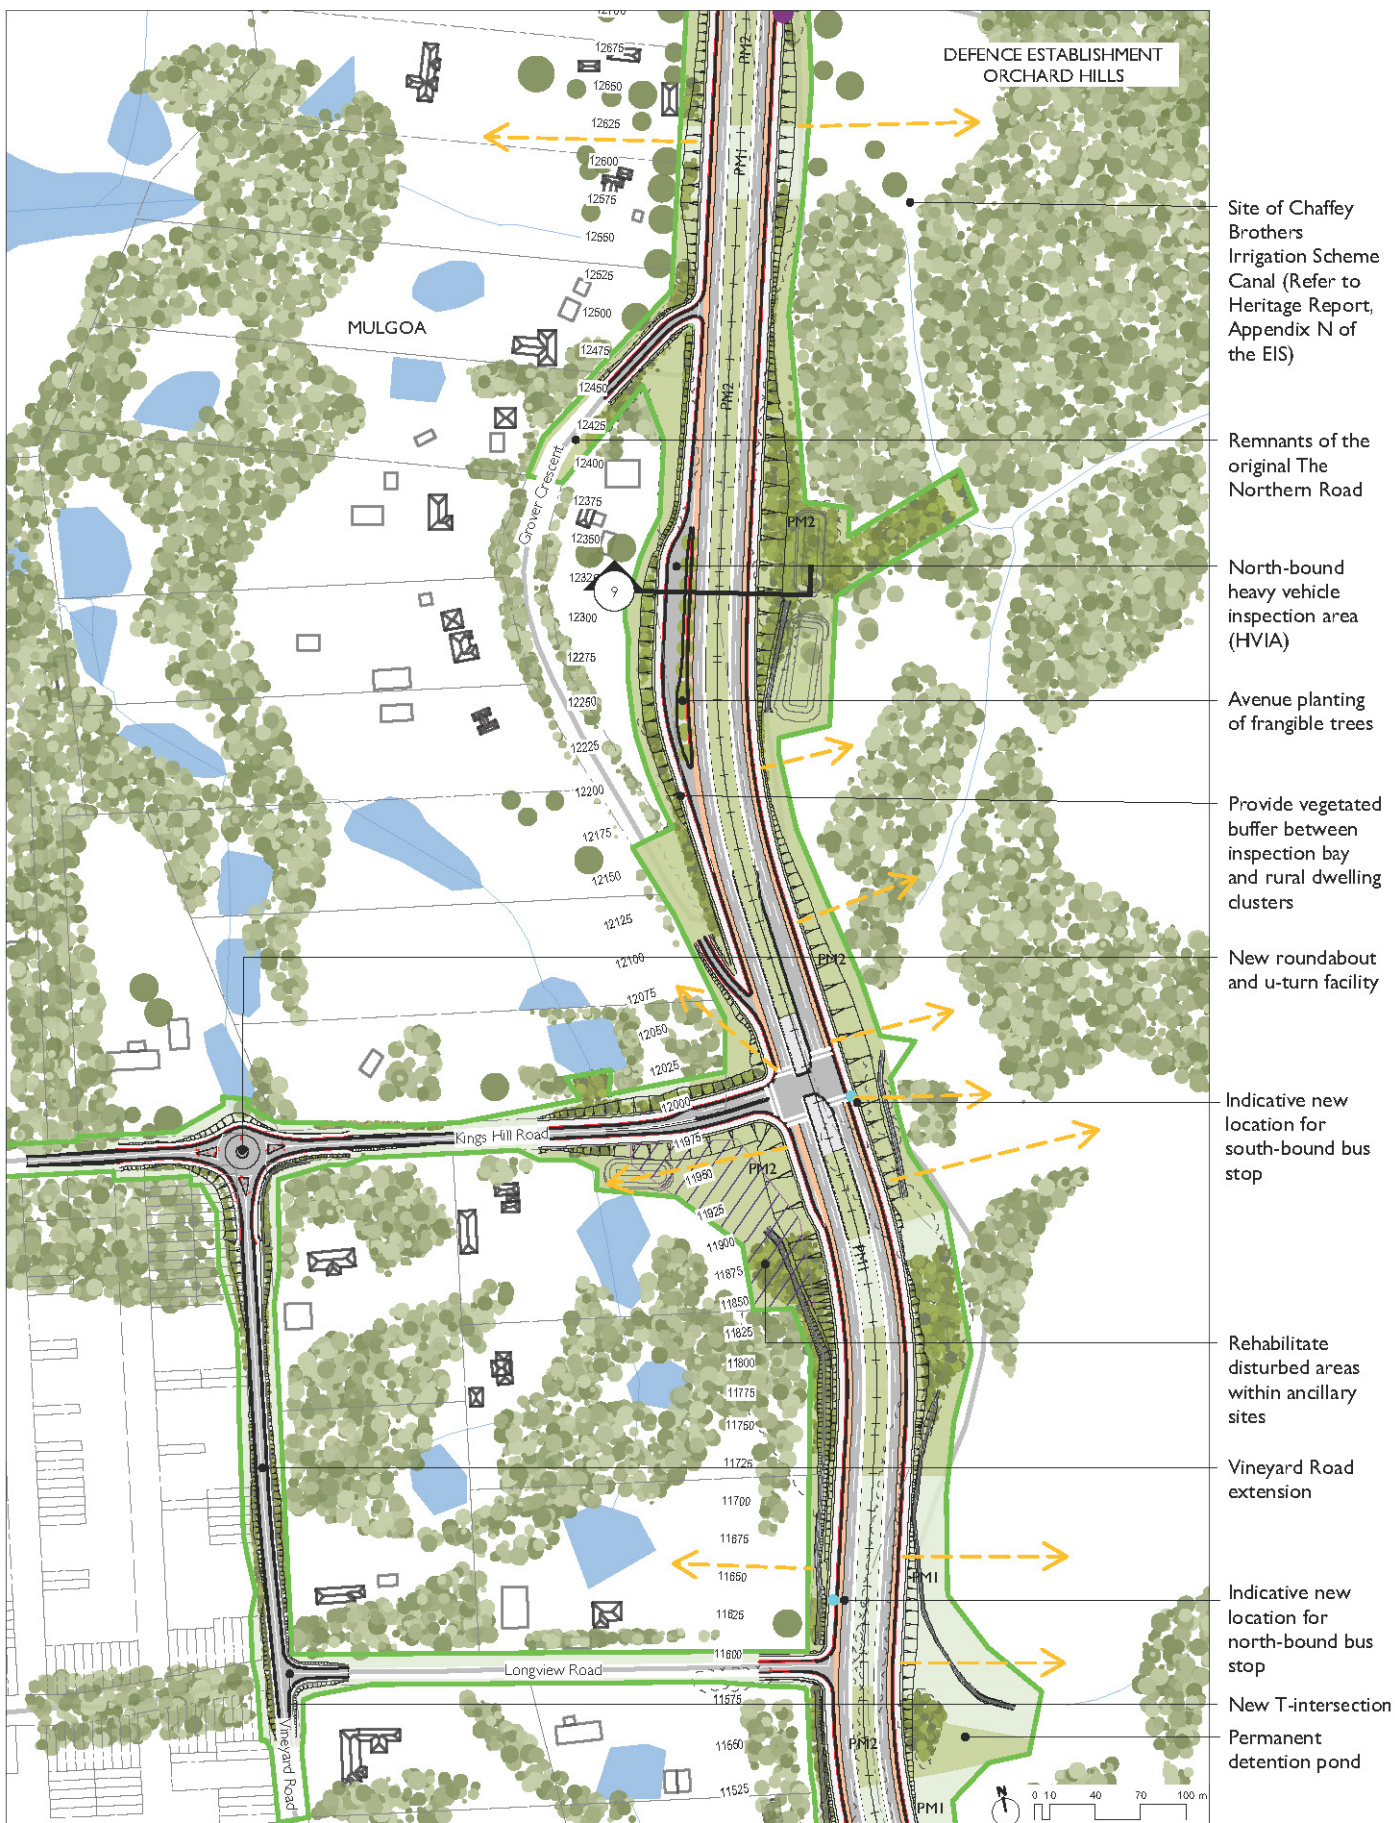


Sheet 12 - Chainage 11,525 to 12,700 approximately

URBAN DESIGN CONCEPT

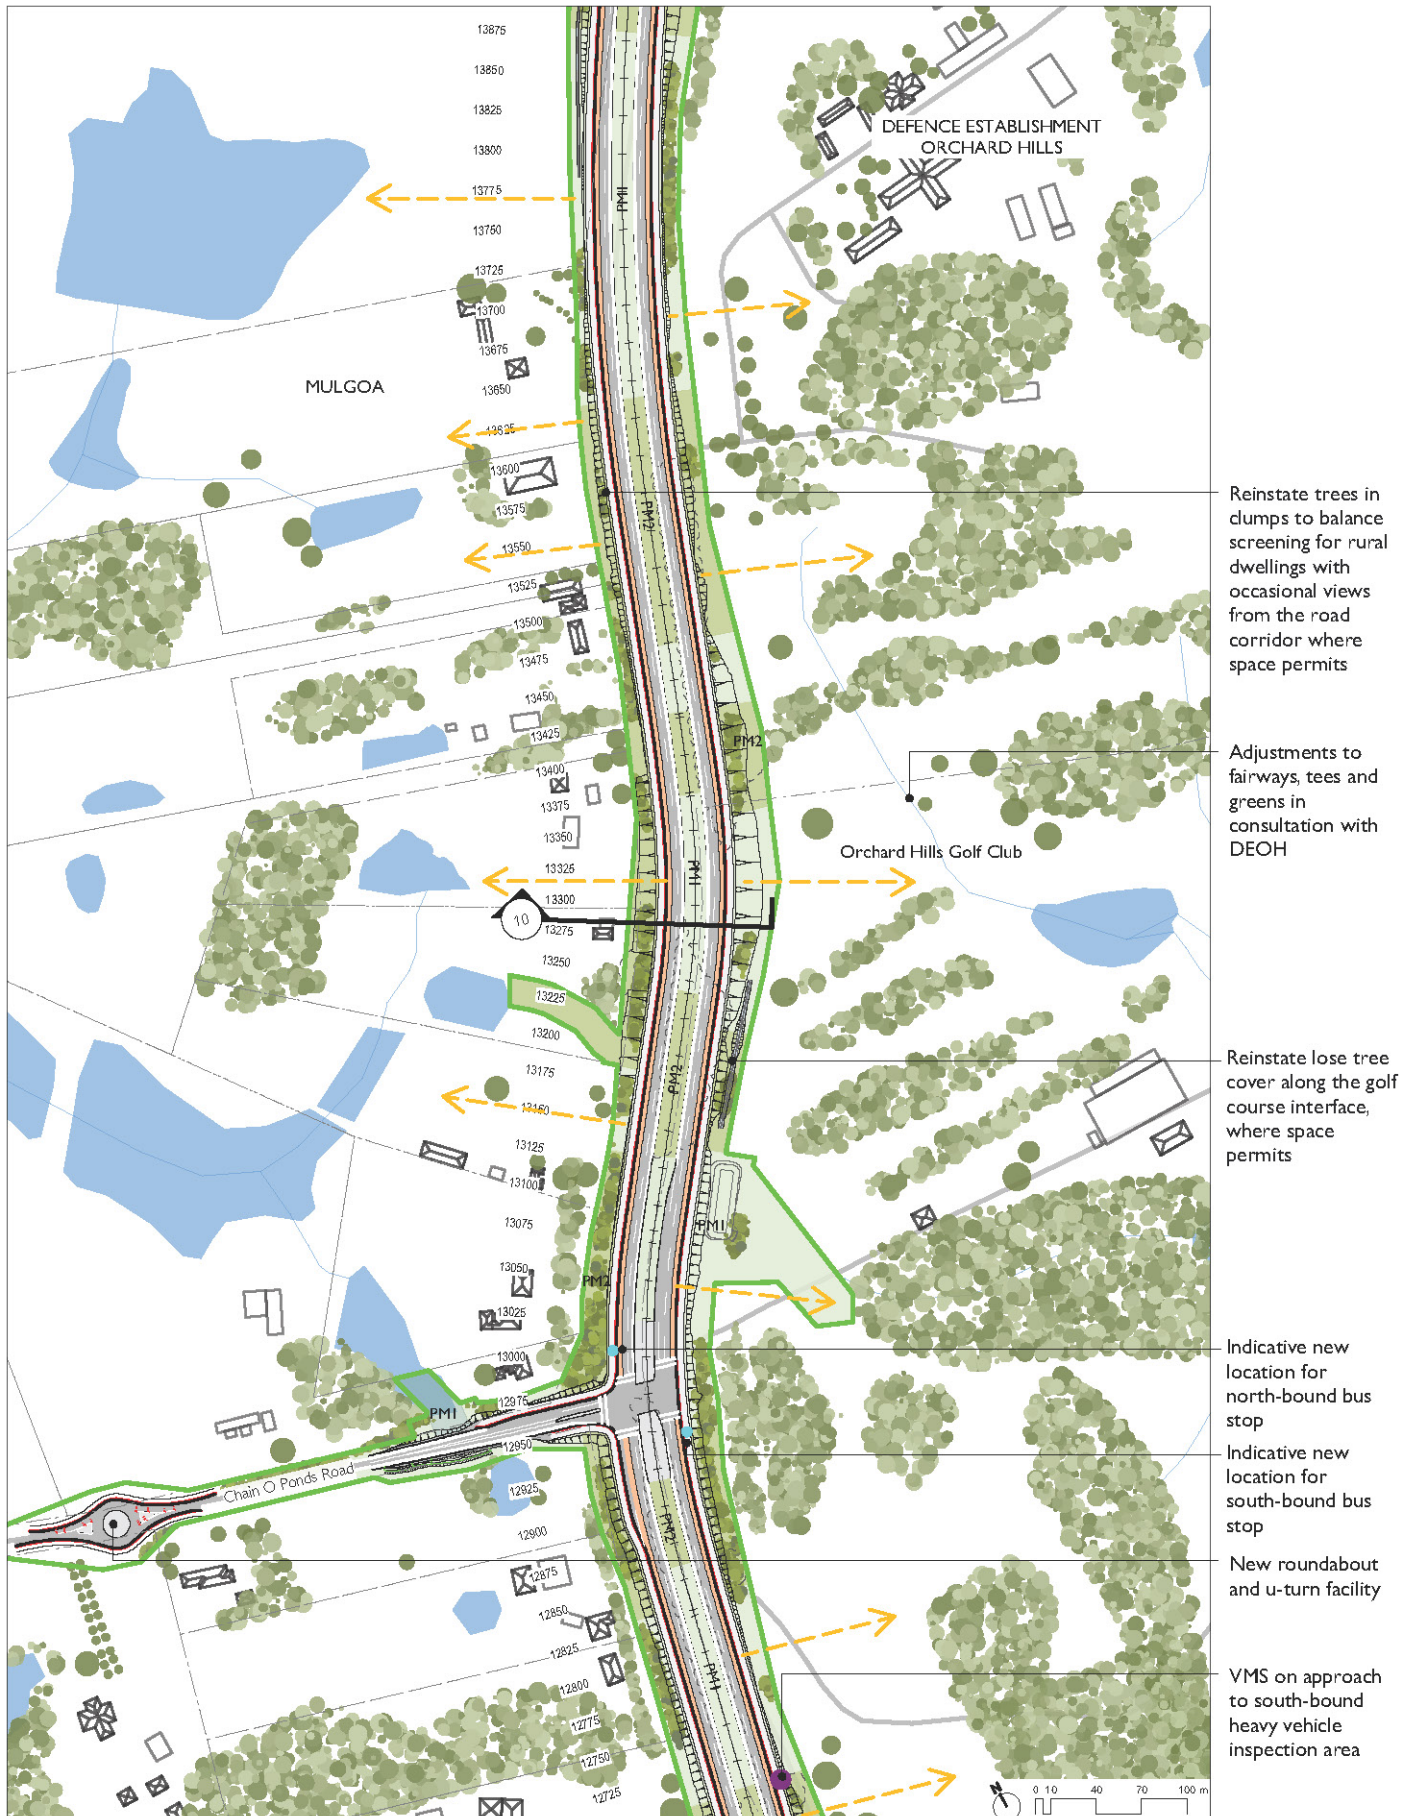


Sheet I3 - Chainage 12,700 to 13,875 approximately

URBAN DESIGN CONCEPT

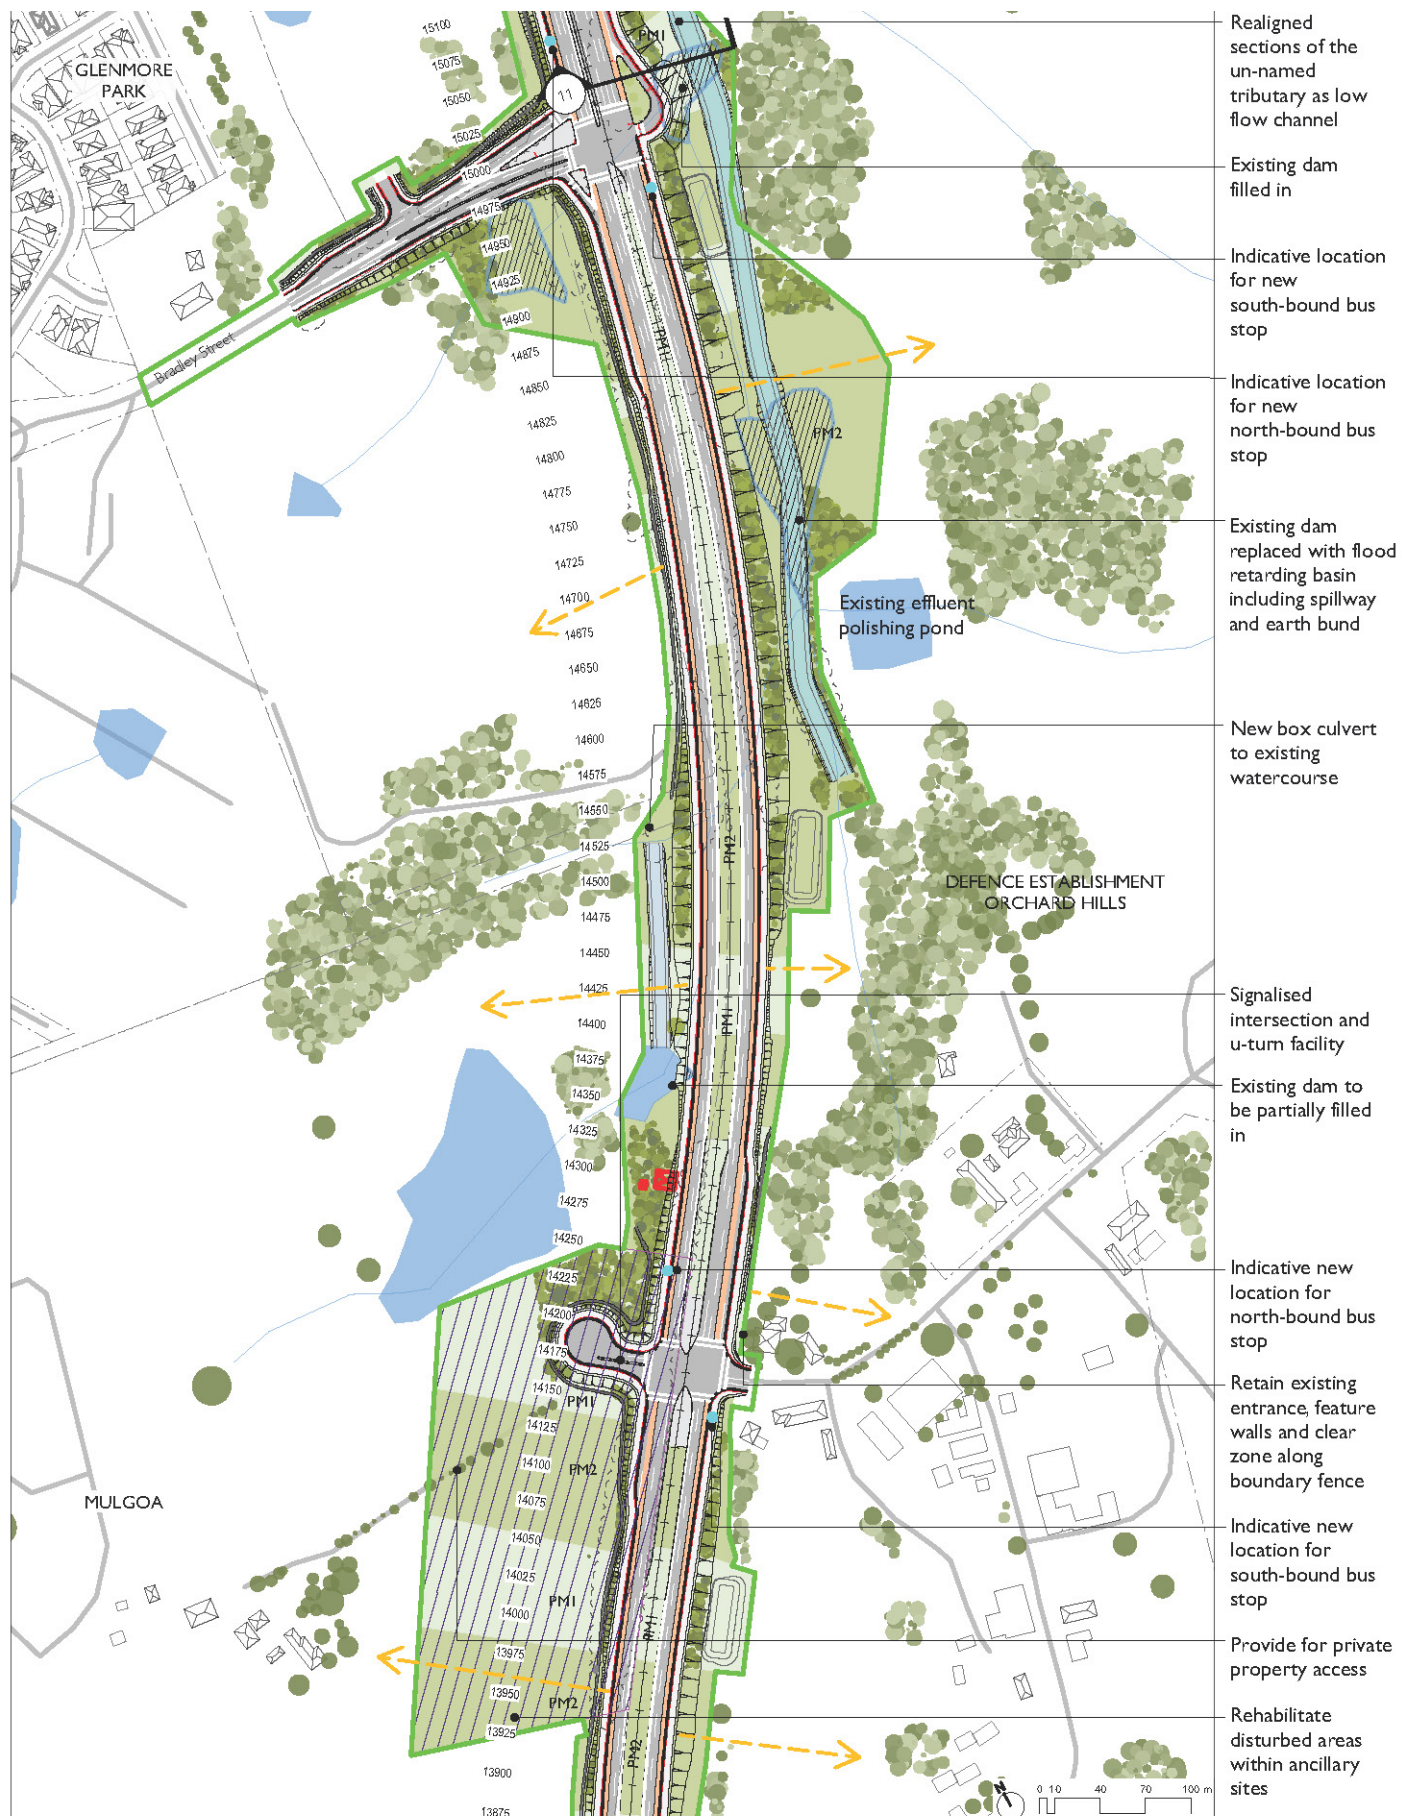


Sheet 14 - Chainage 13,875 to 15,075 approximately

URBAN DESIGN CONCEPT

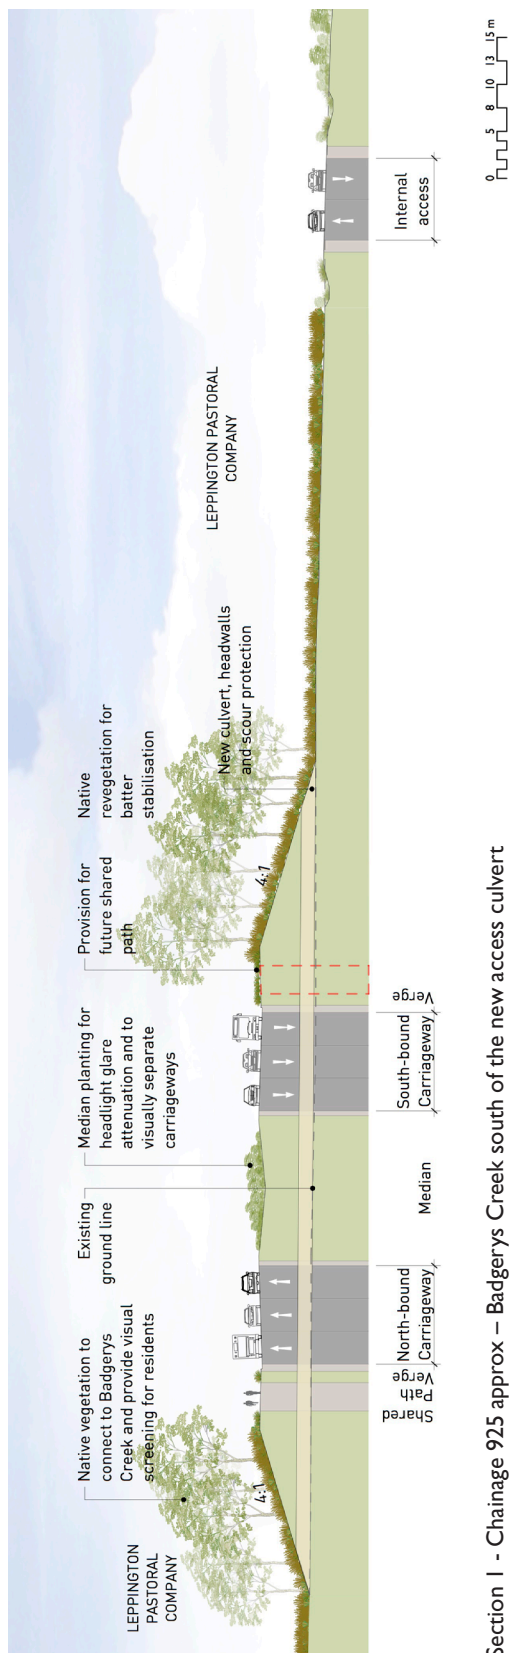


Section 1 - Chainage 925 approx – Badgerys Creek south of the new access culvert

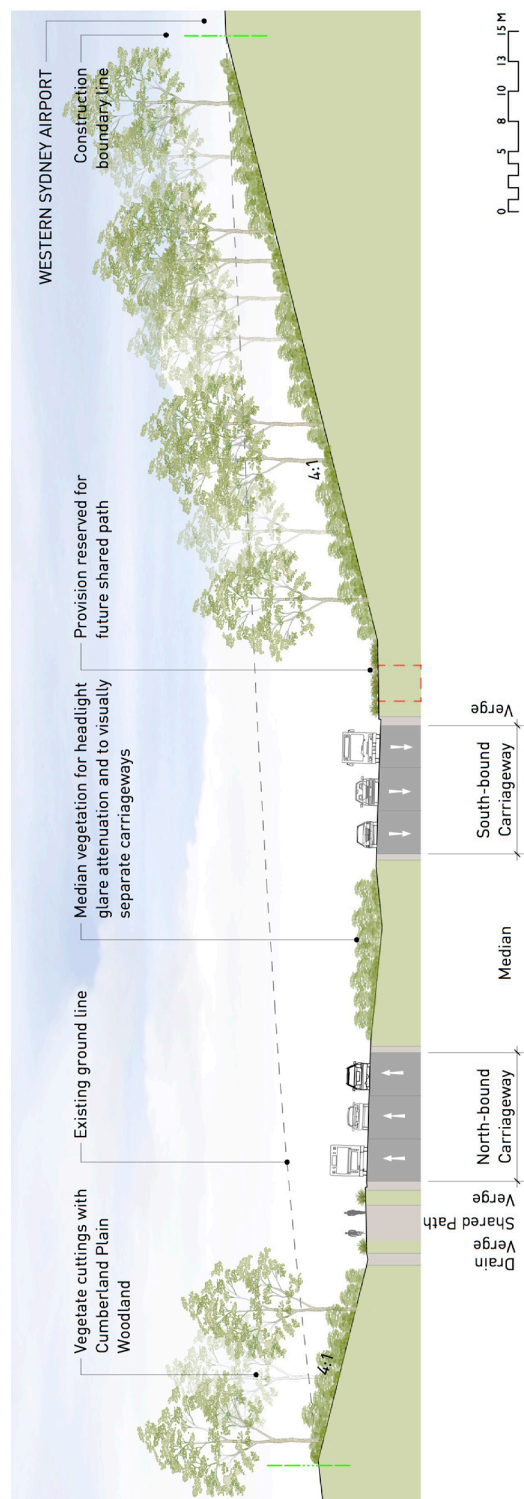


Section 2 - Chainage 3,510 approx – Western Sydney Airport land near Willowdene Avenue

URBAN DESIGN CONCEPT

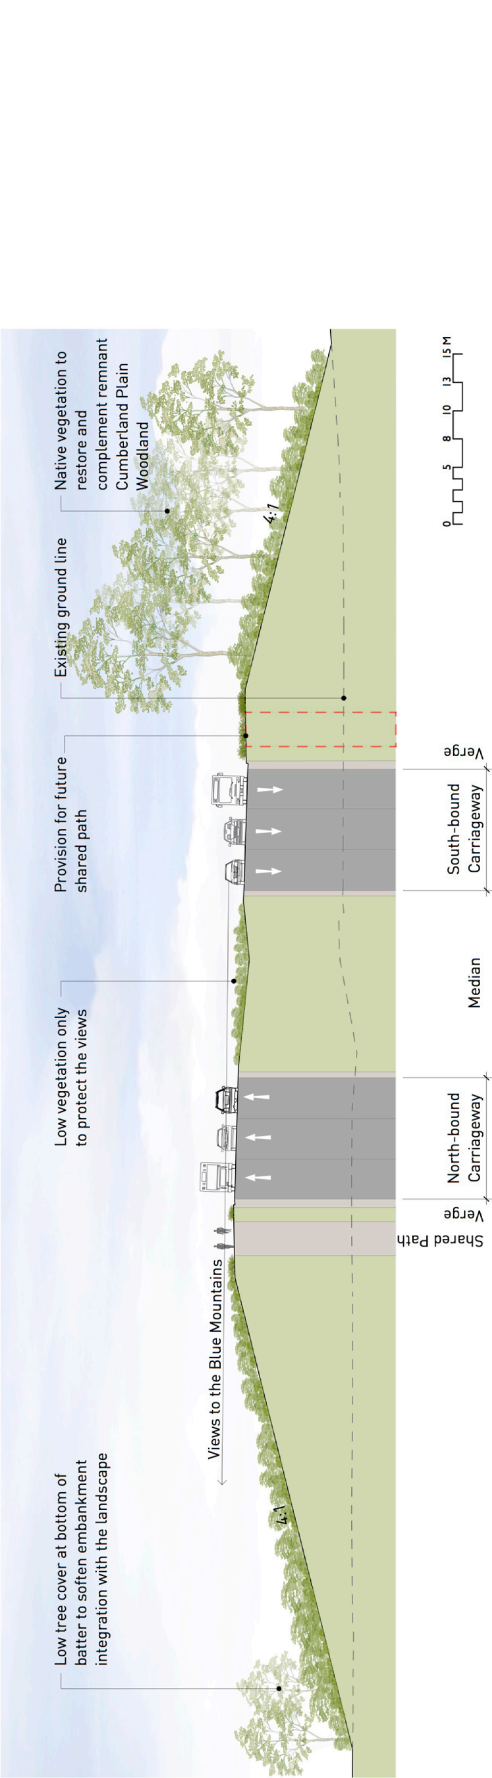


Section 3 - Chainage 3,795 approx – Rural residential in Willowdene Avenue

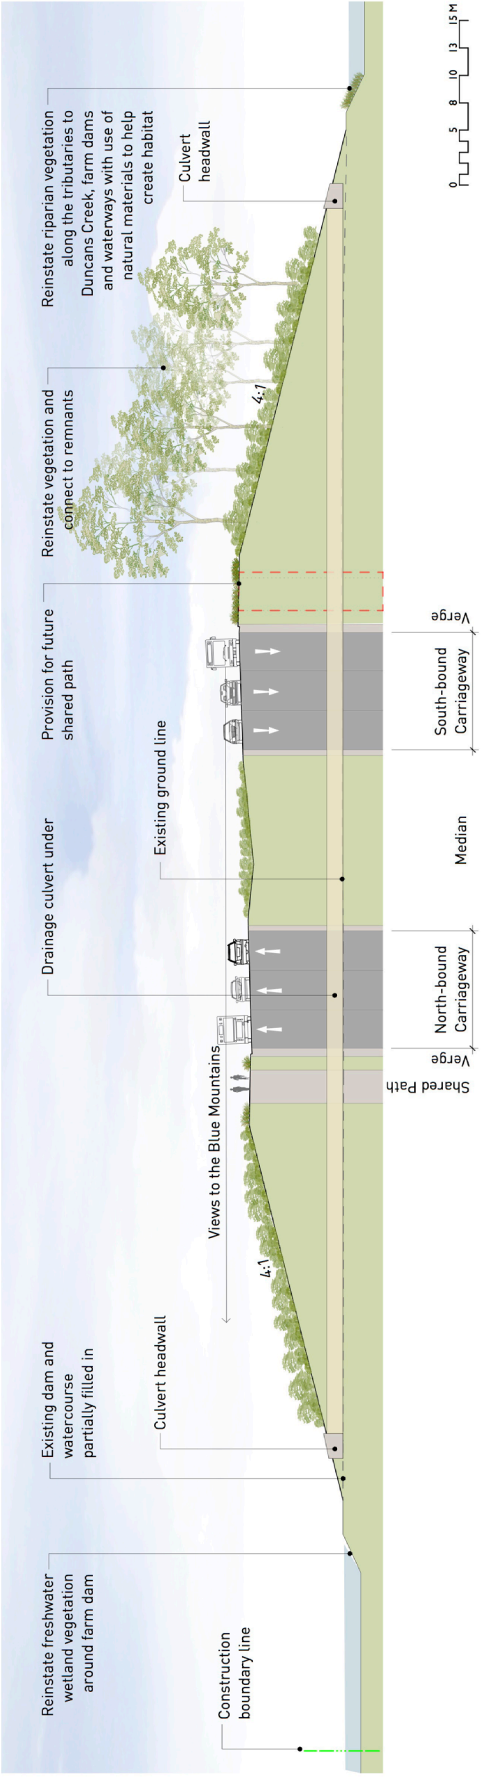


Section 4 - Chainage 3,850 approx – Duncan's Creek catchment dam

URBAN DESIGN CONCEPT

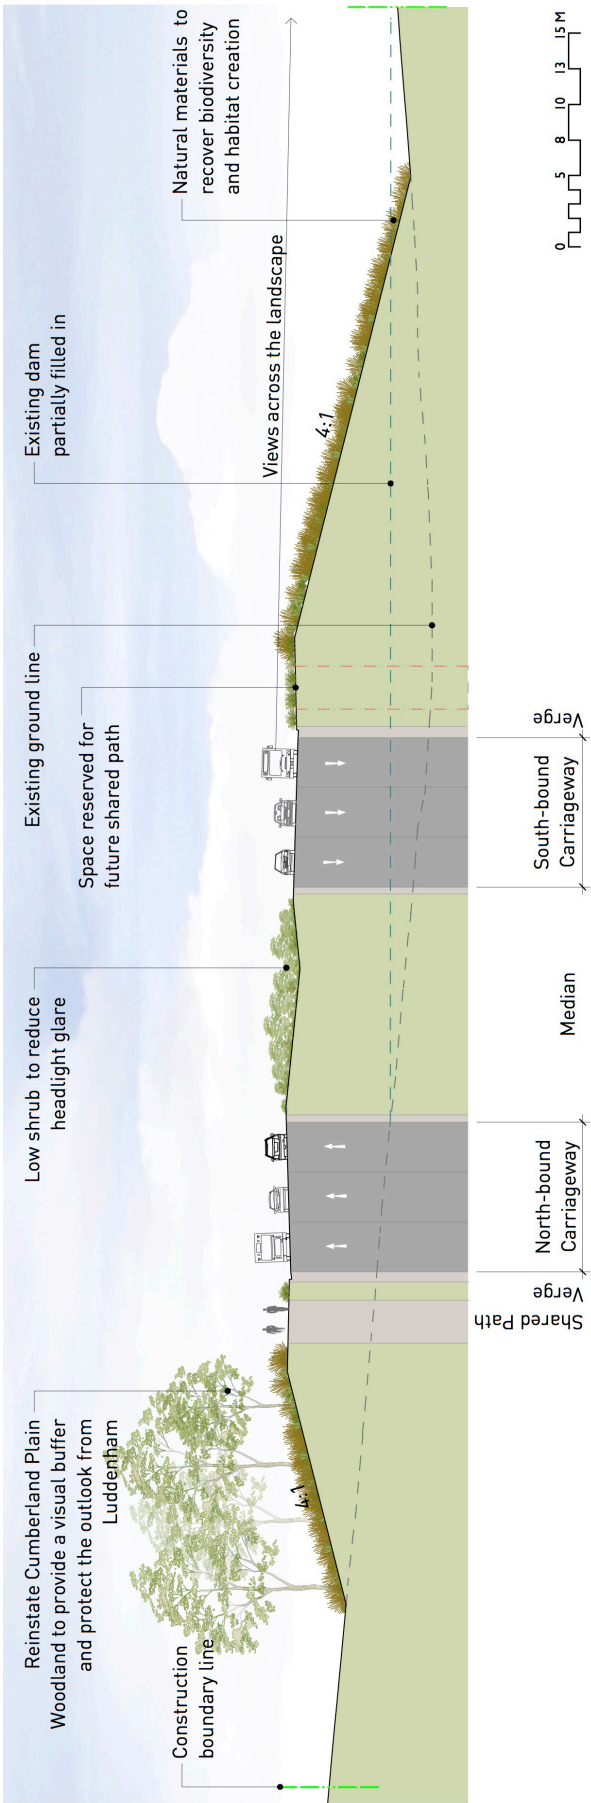


Section 5 - Chainage 5,930 approx – Cosgrove Creek Valley

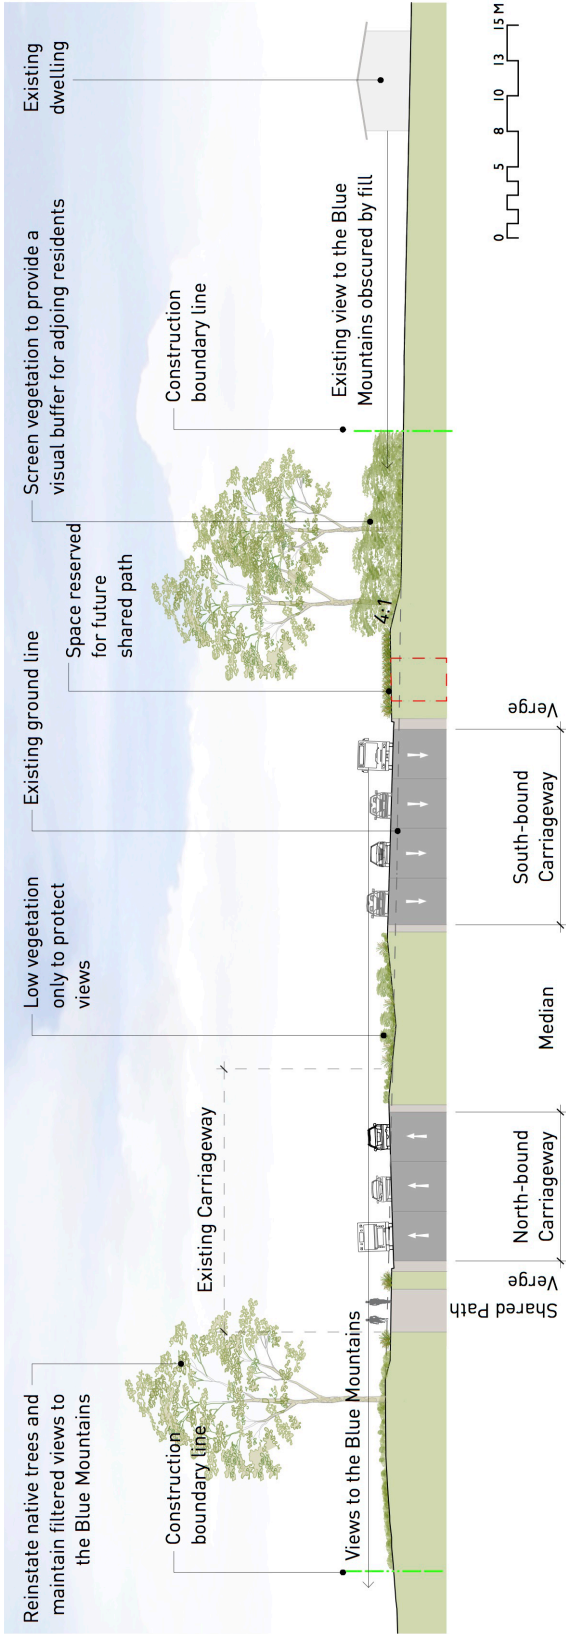


Section 6 - Chainage 7,800 approx – 2,311 Elizabeth Drive, Luddenham

URBAN DESIGN CONCEPT

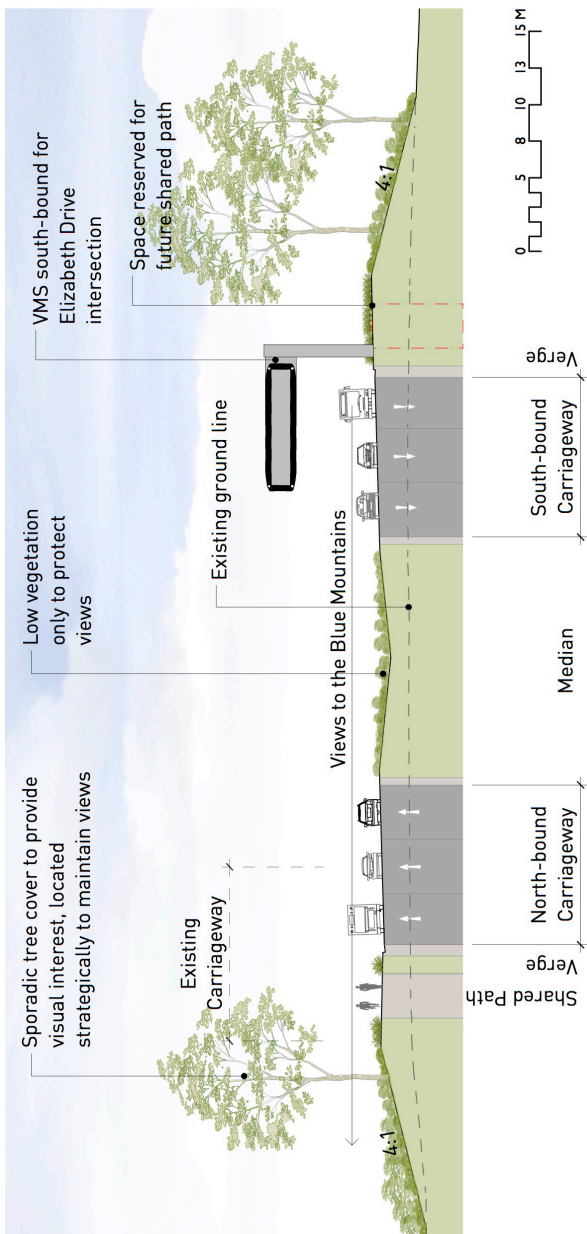


Section 7 - Chainage 9,145 approx - 2,776 The Northern Road, Luddenham

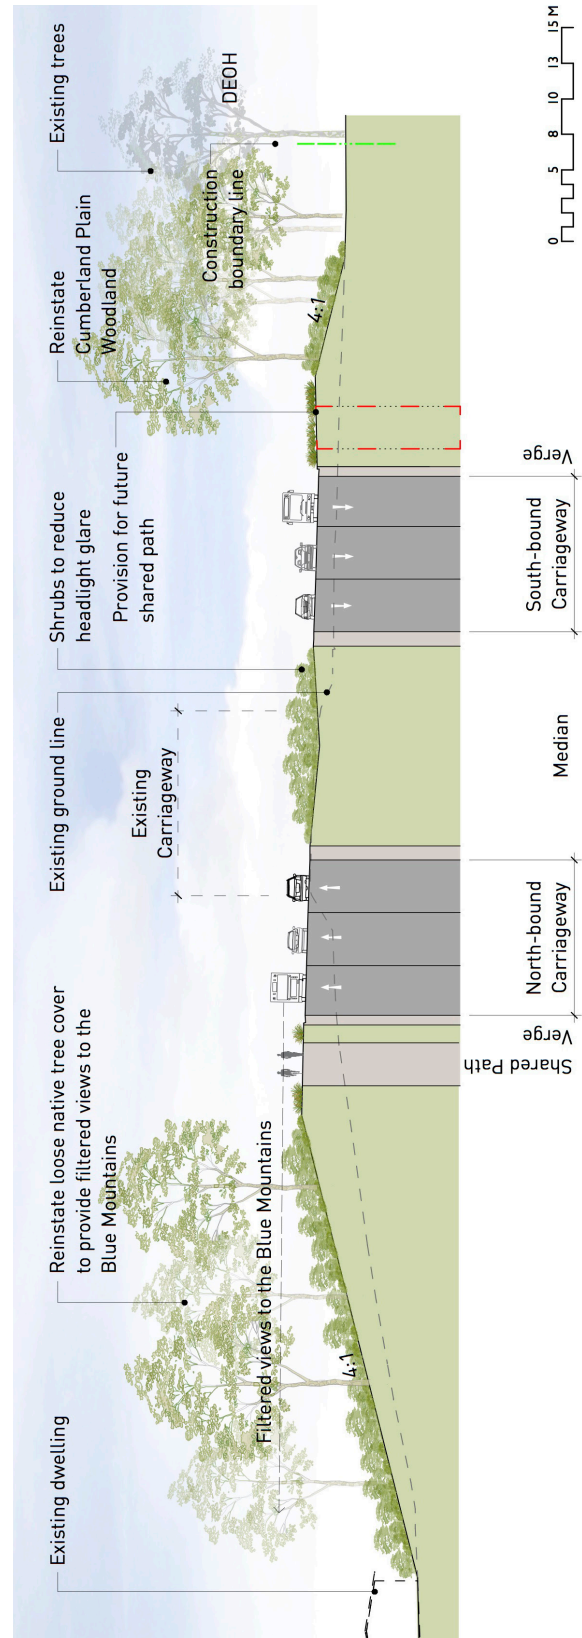


Section 8 - Chainage 10,970 approx - 2,559 The Northern Road

URBAN DESIGN CONCEPT

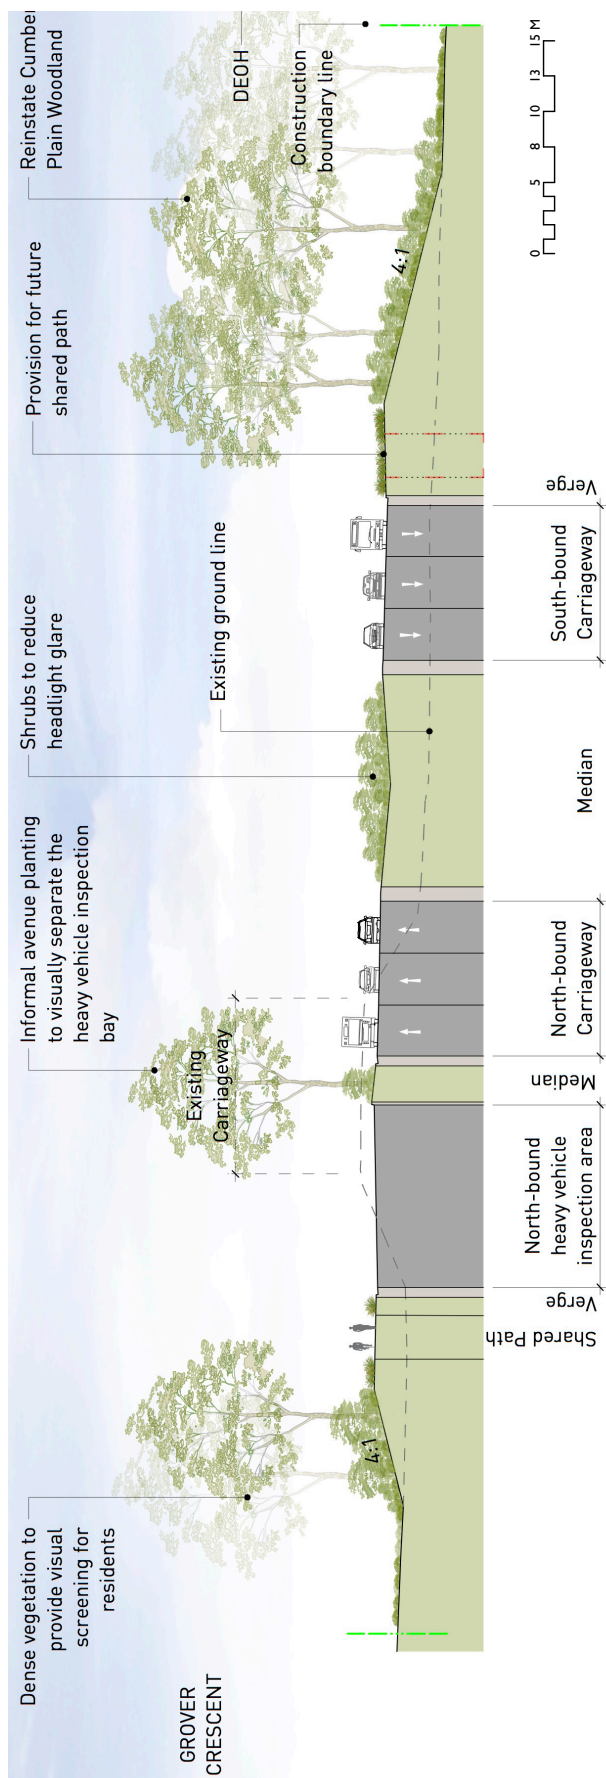


Section 9 - Chainage 12,320 approx - Grover Crescent Heavy Vehicle Inspection Bay

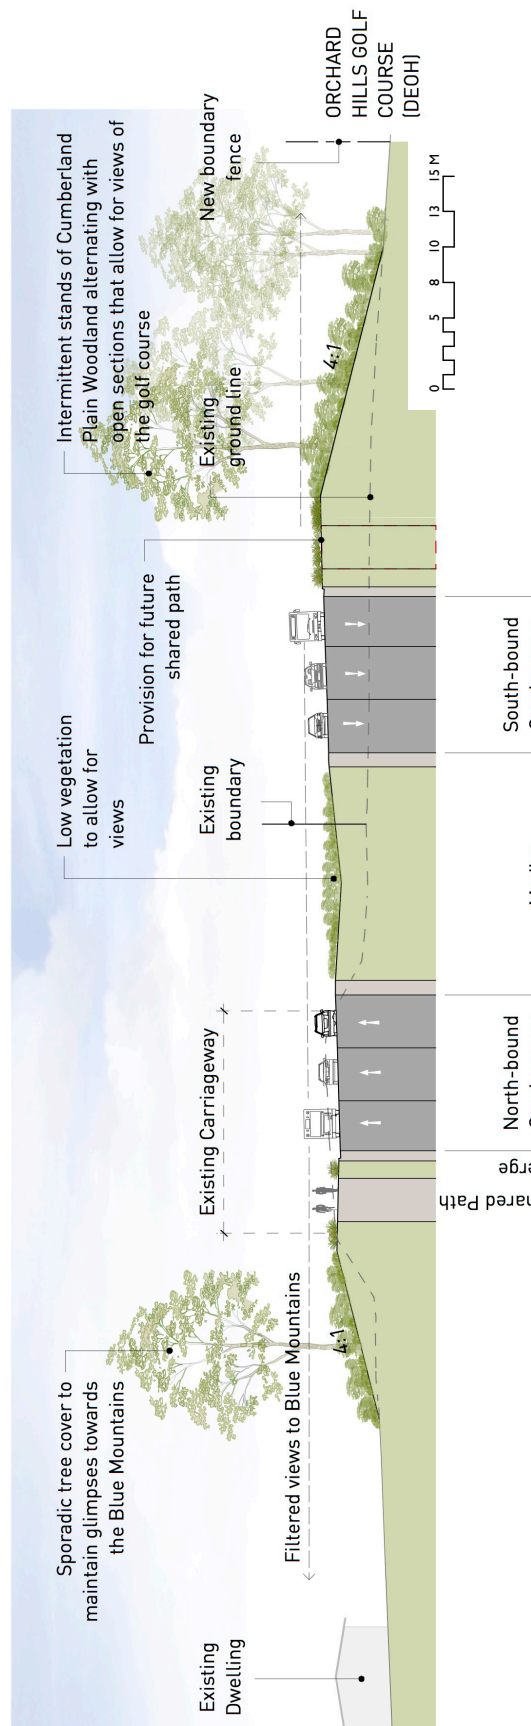


Section 10 - Chainage 13,280 approx - Orchard Hills Golf Club

URBAN DESIGN CONCEPT

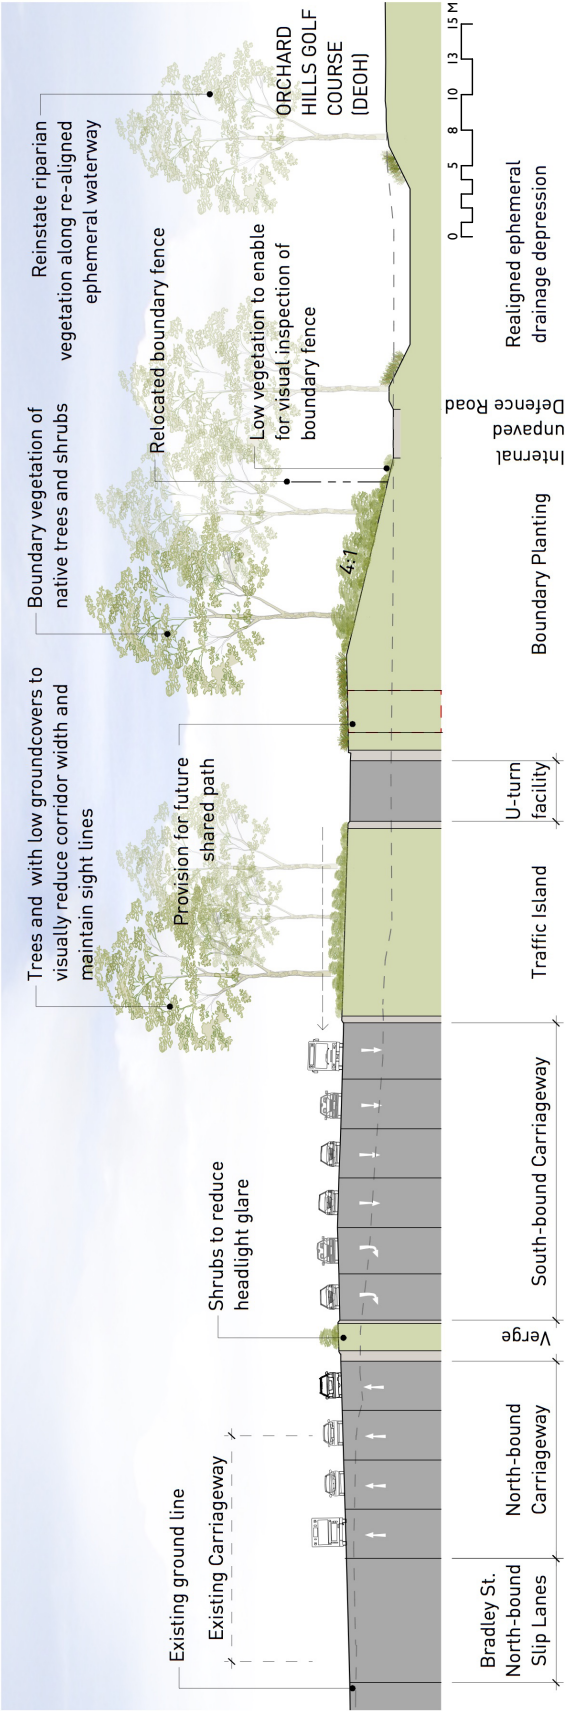


Section 11 - Chainage 15.035 approx – Bradley Street intersection

URBAN DESIGN CONCEPT

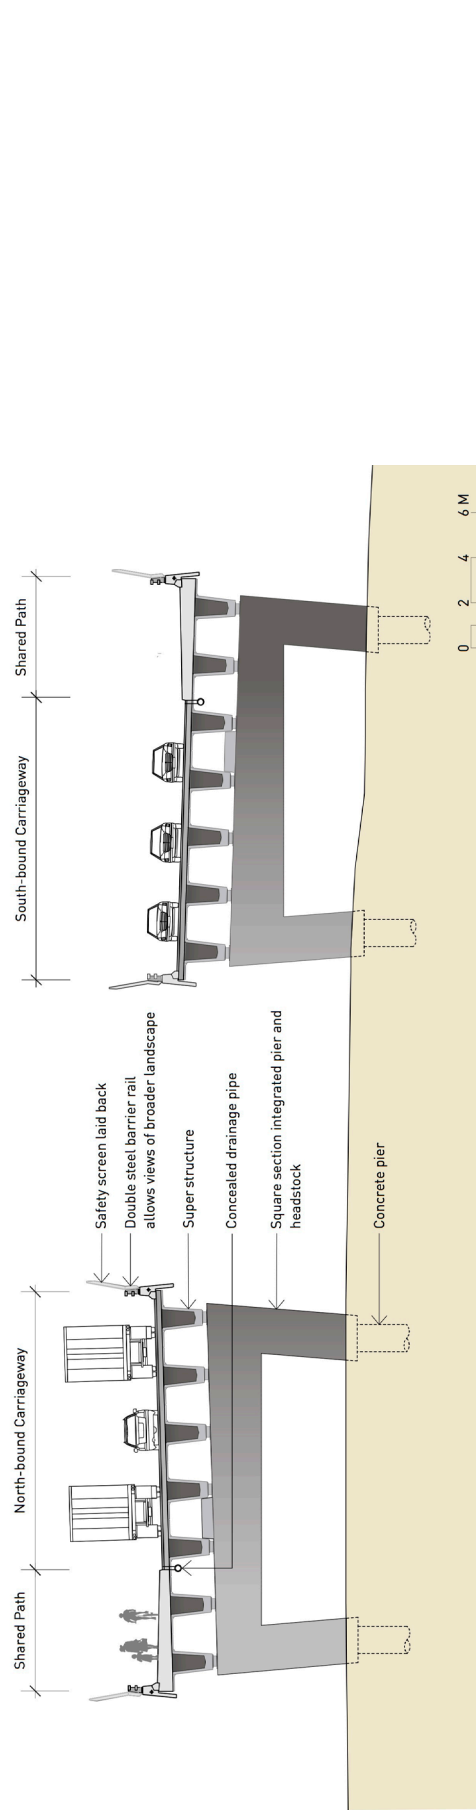

Adams Road bridge - cross section

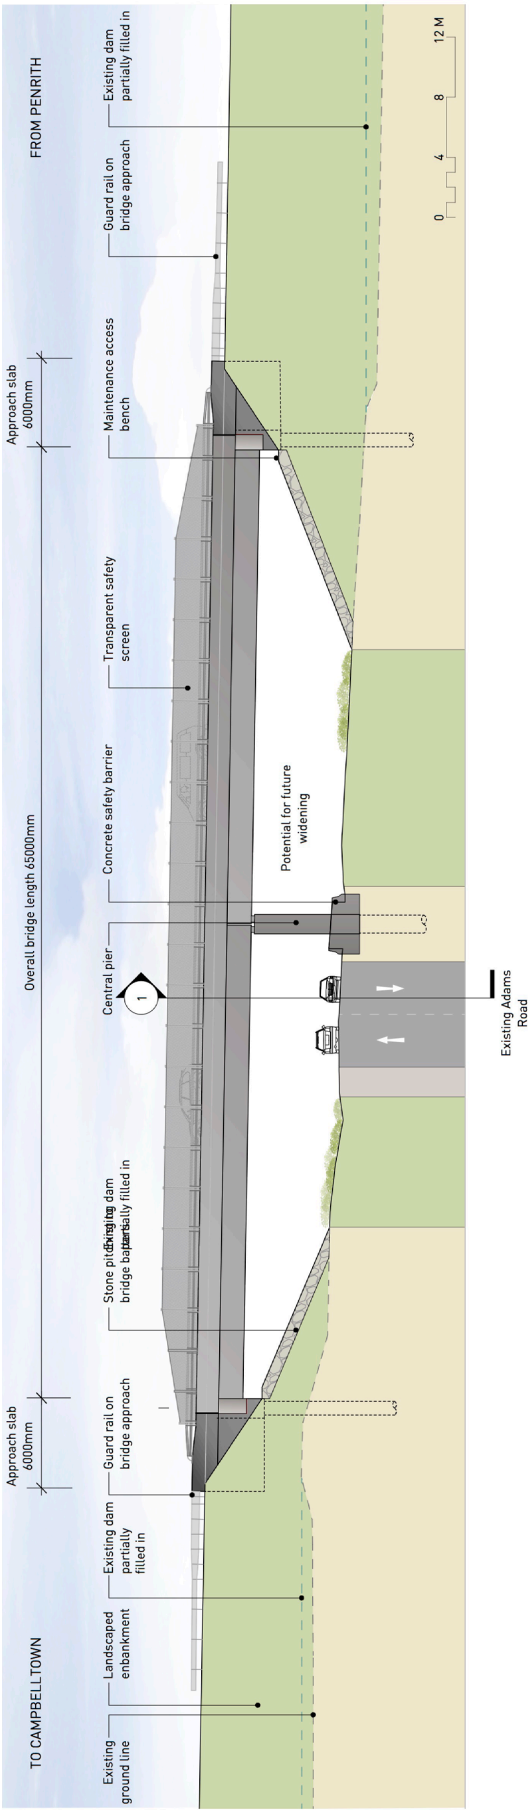

Adams Road bridge - elevation